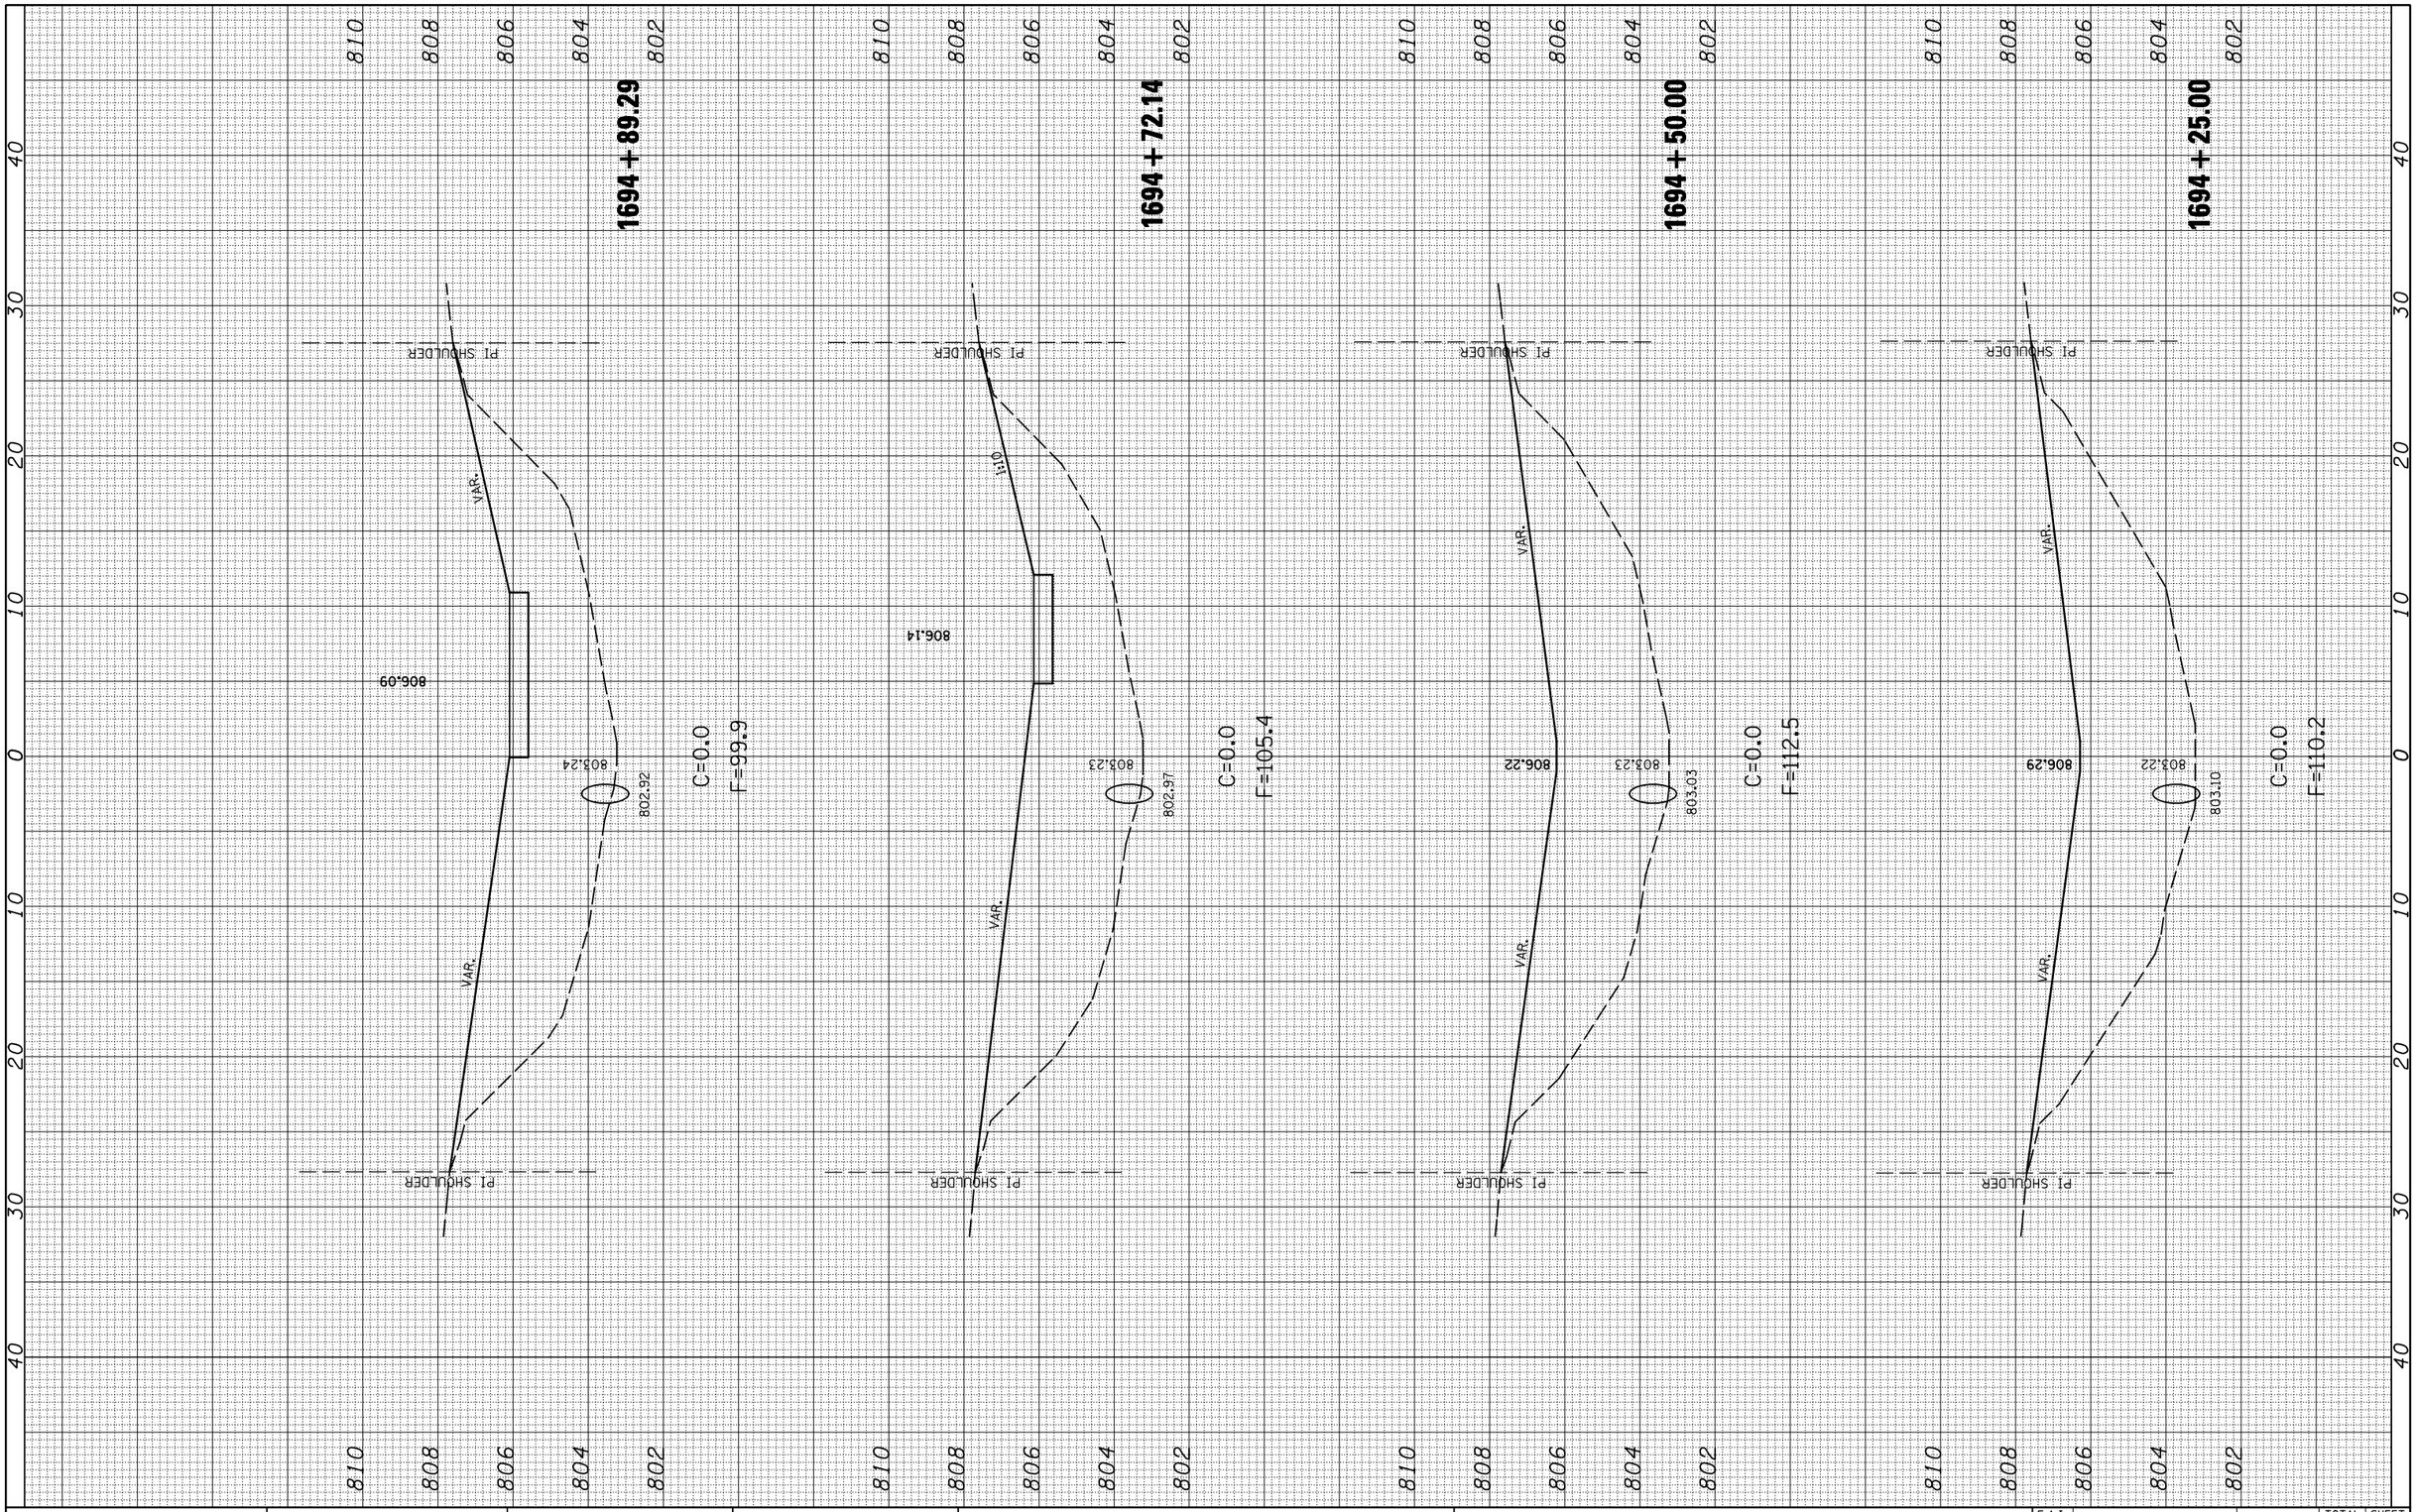

FINAL SURVEY		BY	DATE
NOTE BOOK	SURVEYED		
	PLOTTED		
	TEMPLATE		
	AREAS		
NO.	AREAS CHECKED		

ORIGINAL SURVEY		BY	DATE
NOTE BOOK	SURVEYED		
	PLOTTED		
	TEMPLATE		
	AREAS		
NO.	AREAS CHECKED		

FILE NAME = c:\pw_work\PWIDOT\CEARLOCKJD\d0101465\d570744	USER NAME = cearlockjd	DESIGNED -	REVISED -
	sht-sgntrs_sta1695+00_xssht.dgn	DRAWN -	REVISED -
	PLOT SCALE = 10.0000 ' / IN.	CHECKED -	REVISED -
	PLOT DATE = 12/11/2008	DATE -	REVISED -

STATE OF ILLINOIS
DEPARTMENT OF TRANSPORTATION

SIGN FOUNDATION AT STA. 1695 + 13.23

SCALE: | SHEET NO. OF SHEETS | STA. 1694+25.00 TO STA. 1694+89.29

F.A.I. RTE.	SECTION	COUNTY	TOTAL SHEETS	SHEET NO.
74	D5SAFETY-1	McLean	80	54
		CONTRACT NO. 70744		

FED. ROAD DIST. NO. | ILLINOIS | FED. AID PROJECT