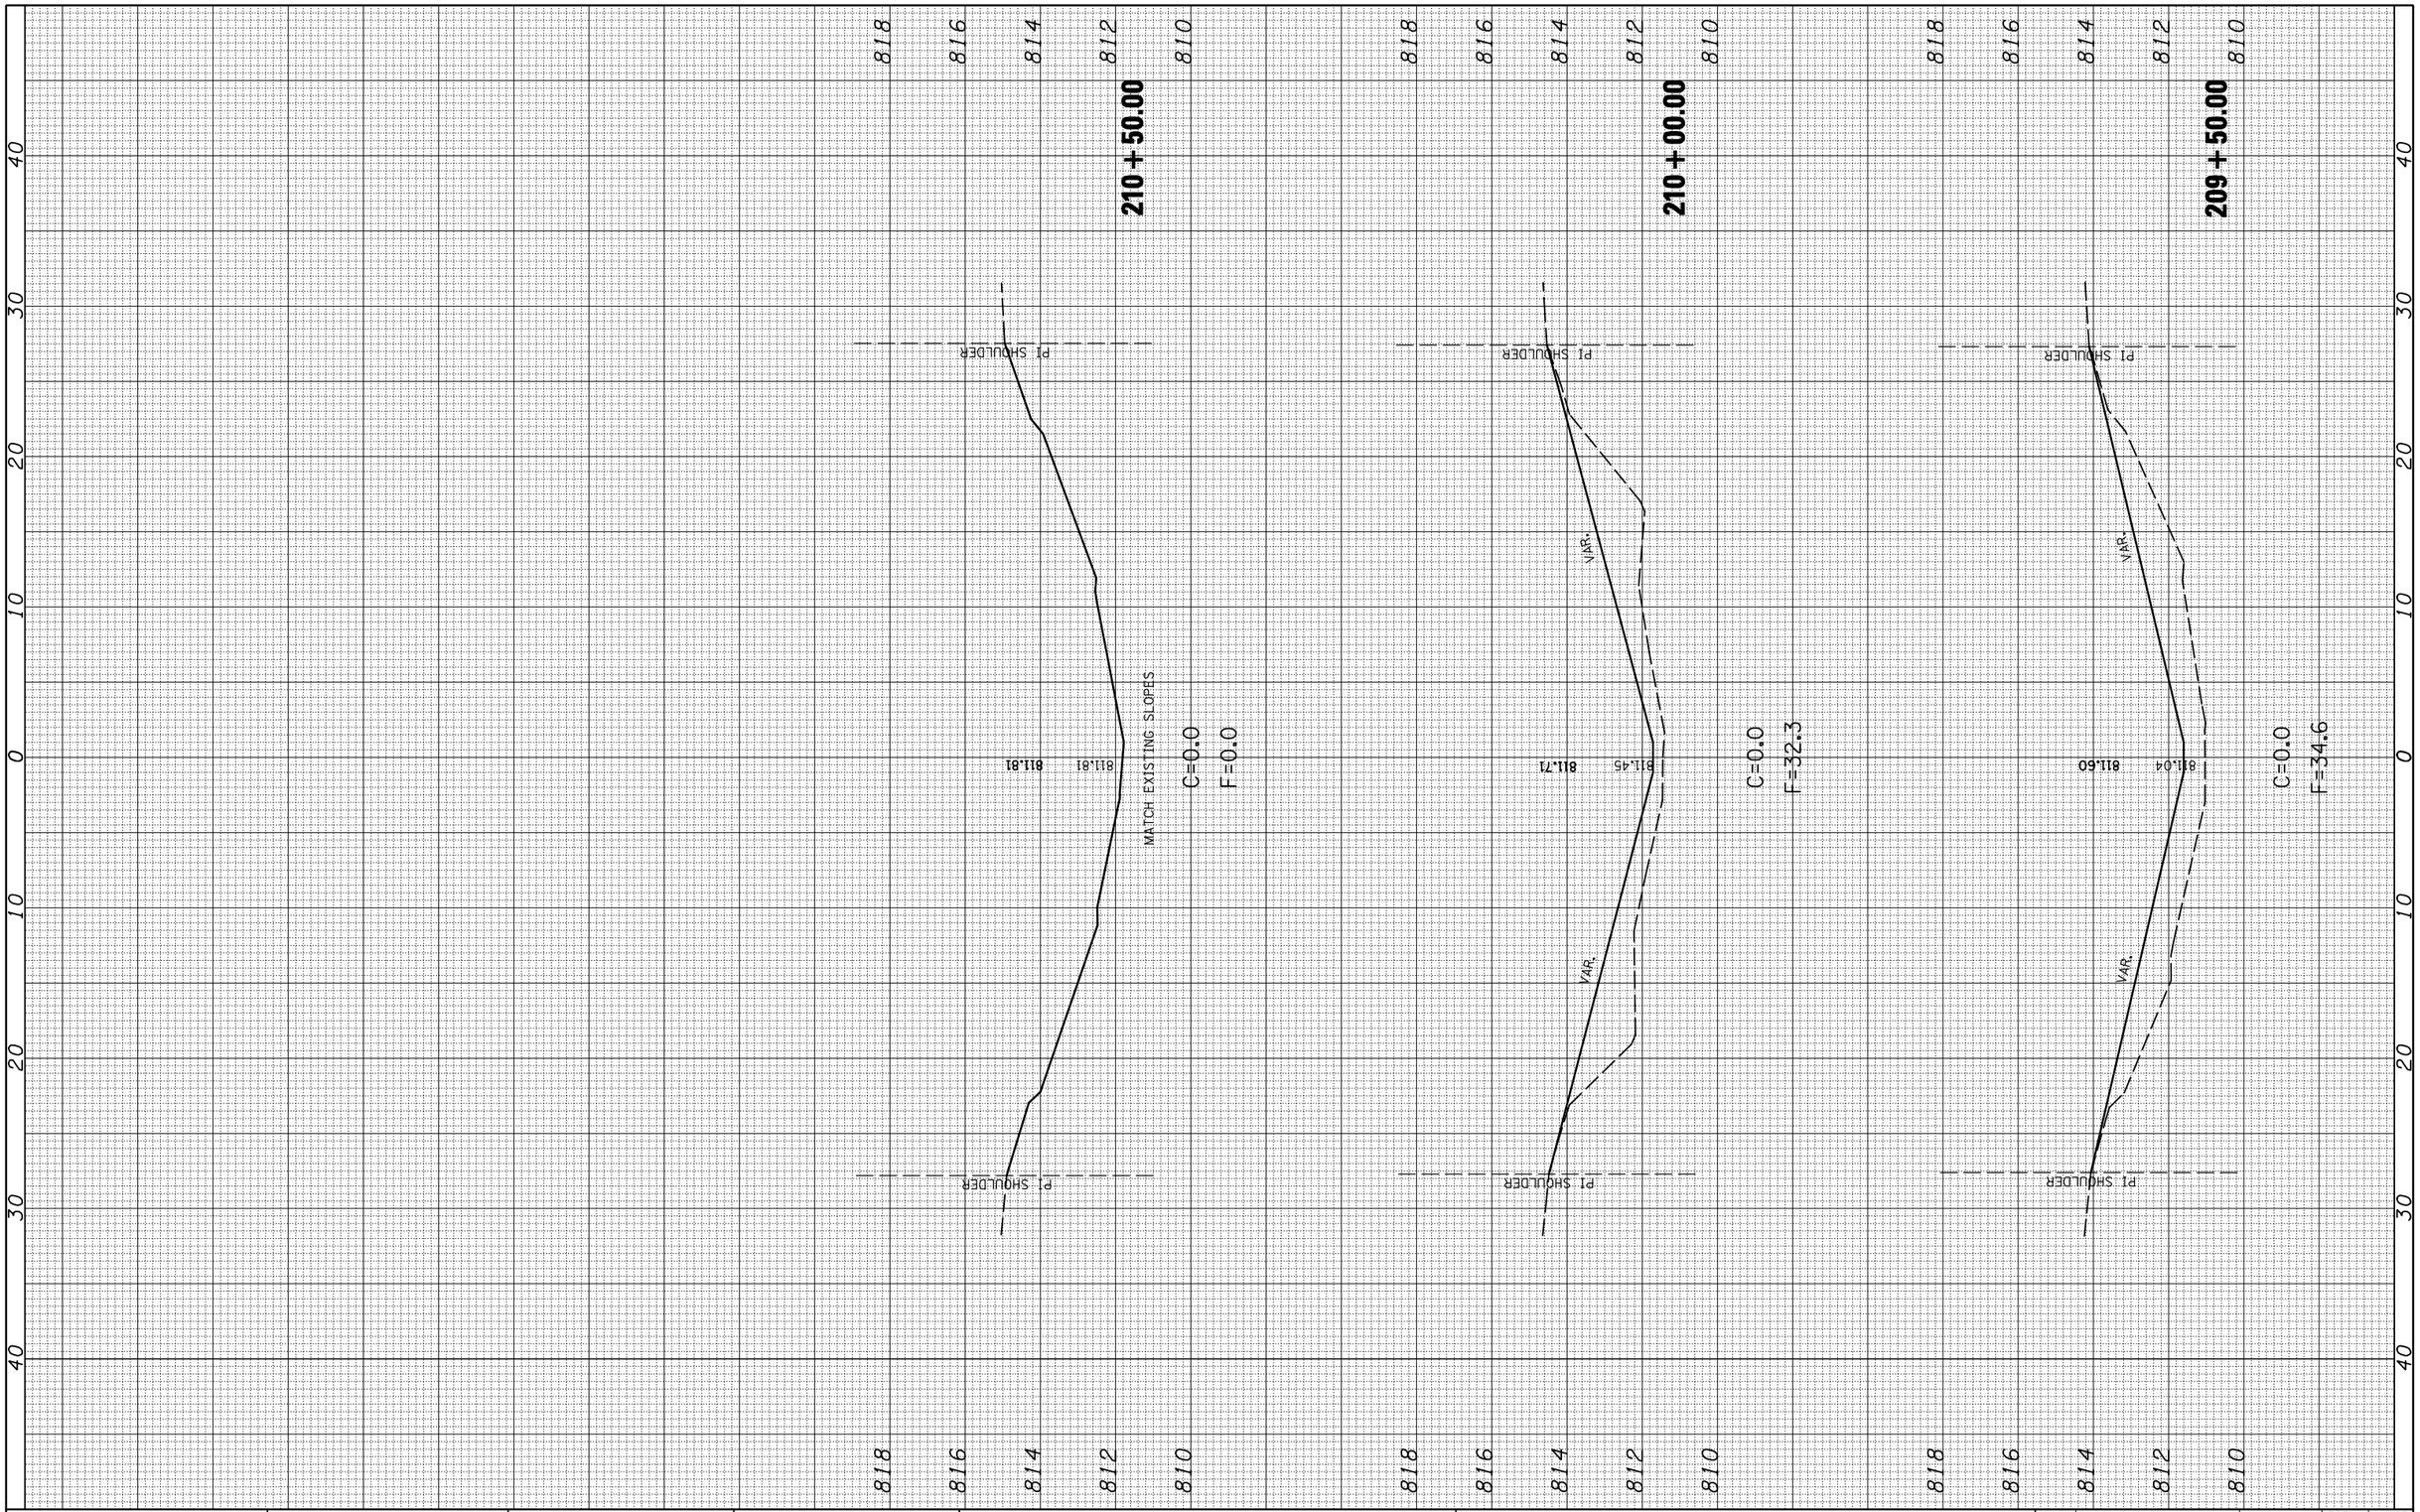

FINAL SURVEY		BY	DATE
NOTE BOOK	SURVEYED		
	PLOTTED		
	TEMPLATE		
	AREAS		
	AREAS CHECKED		
NO.			

ORIGINAL SURVEY		BY	DATE
NOTE BOOK	SURVEYED		
	PLOTTED		
	TEMPLATE		
	AREAS		
	AREAS CHECKED		
NO.			

FILE NAME = c:\pw_work\PWIDOT\CEARLOCKJD\d0101465\d570744	USER NAME = cearlockjd	DESIGNED -	REVISED -
	sht-sgntrs_sta207+19_xssht.dgn	DRAWN -	REVISED -
	PLOT SCALE = 10.0000 ' / IN.	CHECKED -	REVISED -
	PLOT DATE = 12/11/2008	DATE -	REVISED -

STATE OF ILLINOIS
DEPARTMENT OF TRANSPORTATION

SIGN FOUNDATION AT STA. 207+19.00

SCALE: | SHEET NO. OF SHEETS | STA. 209+50.00 TO STA. 210+50.00

F.A.I. RTE.	SECTION	COUNTY	TOTAL SHEETS	SHEET NO.
74	D5SAFETY-1	McLean	80	71
		CONTRACT NO. 70744		
FED. ROAD DIST. NO.	ILLINOIS	FED. AID PROJECT		