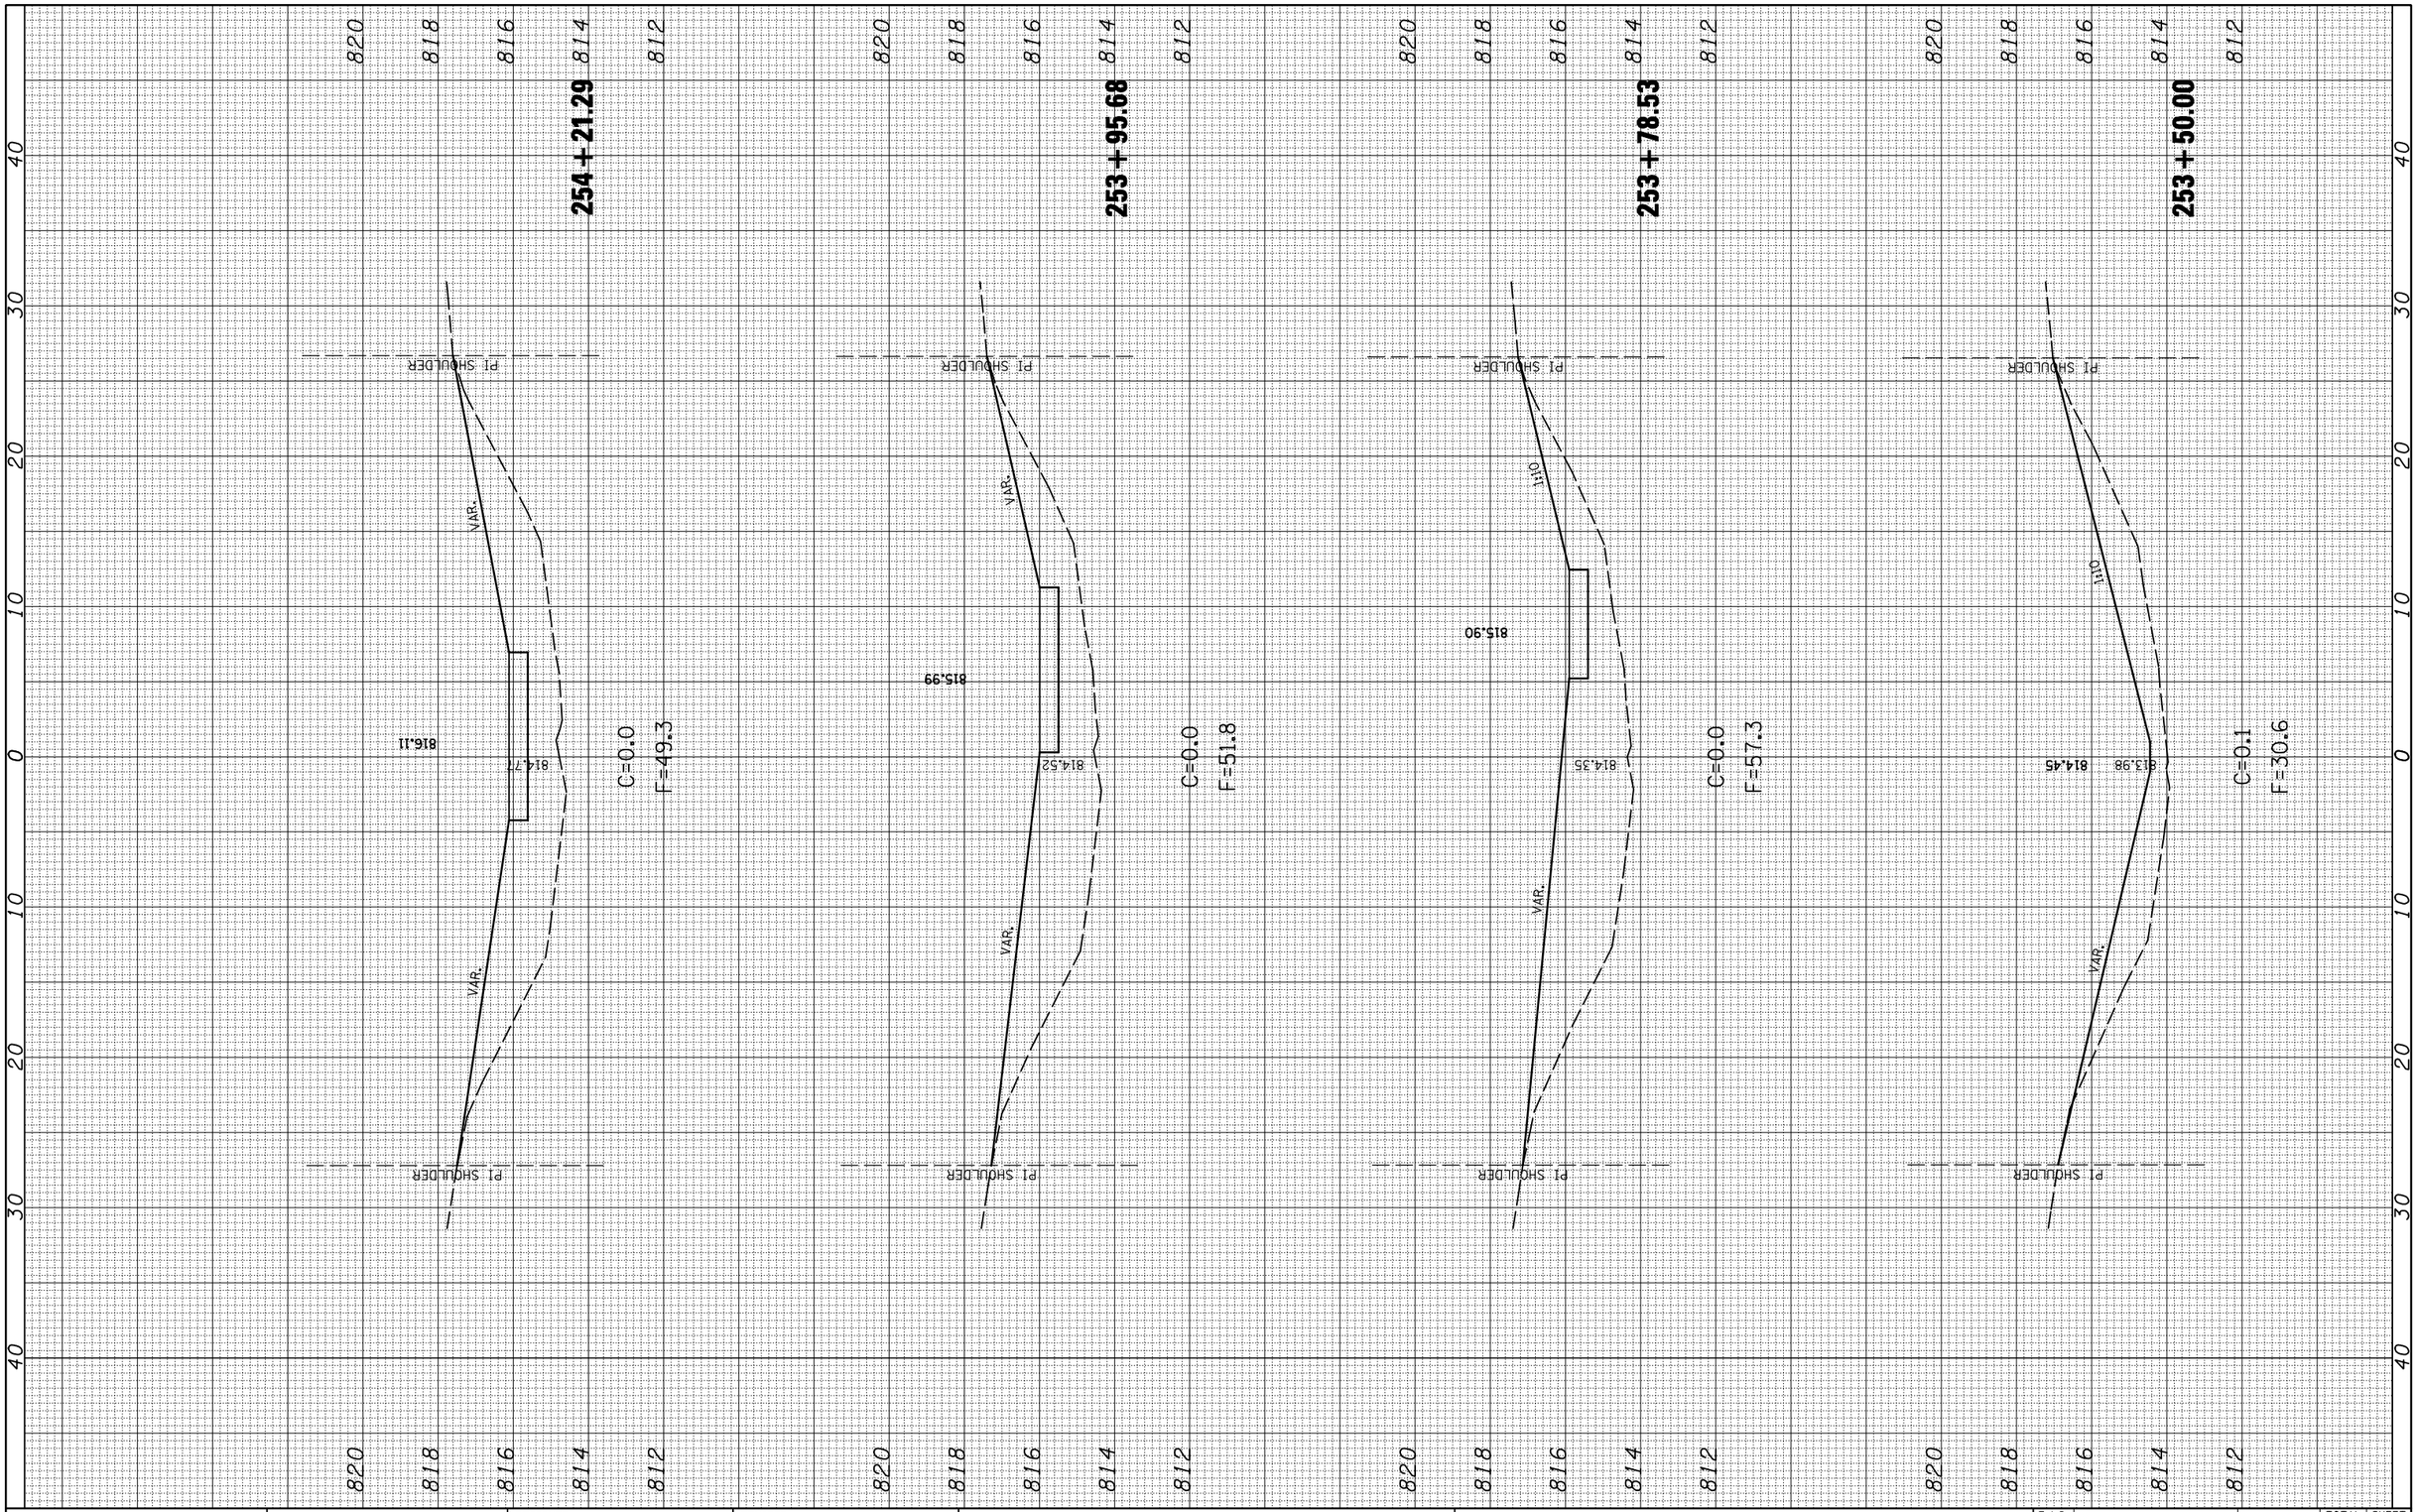

FINAL SURVEY		BY	DATE
	SURVEYED		
	PLOTTED		
NOTE BOOK	TEMPLATE		
	AREAS		
NO.	AREAS CHECKED		

ORIGINAL SURVEY		BY	DATE
	SURVEYED		
	PLOTTED		
NOTE BOOK	TEMPLATE		
	AREAS		
NO.	AREAS CHECKED		

FILE NAME =	USER NAME = cearlockjd	DESIGNED -	REVISED -
c:\pw_work\PWIDOT\CEARLOCKJD\d0101465\d570744	sht-sgntrs_sta254+23_xssht.dgn	DRAWN -	REVISED -
	PLOT SCALE = 10.0000 ' / IN.	CHECKED -	REVISED -
	PLOT DATE = 12/11/2008	DATE -	REVISED -

STATE OF ILLINOIS
DEPARTMENT OF TRANSPORTATION

SIGN FOUNDATION AT STA. 254+23.74

SCALE: | SHEET NO. OF SHEETS | STA. 253+50.00 TO STA. 254+21.29

F.A.I. RTE.	SECTION	COUNTY	TOTAL SHEETS	SHEET NO.
74	D5SAFETY-1	McLean	80	77
		CONTRACT NO. 70744		
FED. ROAD DIST. NO.	ILLINOIS	FED. AID PROJECT		