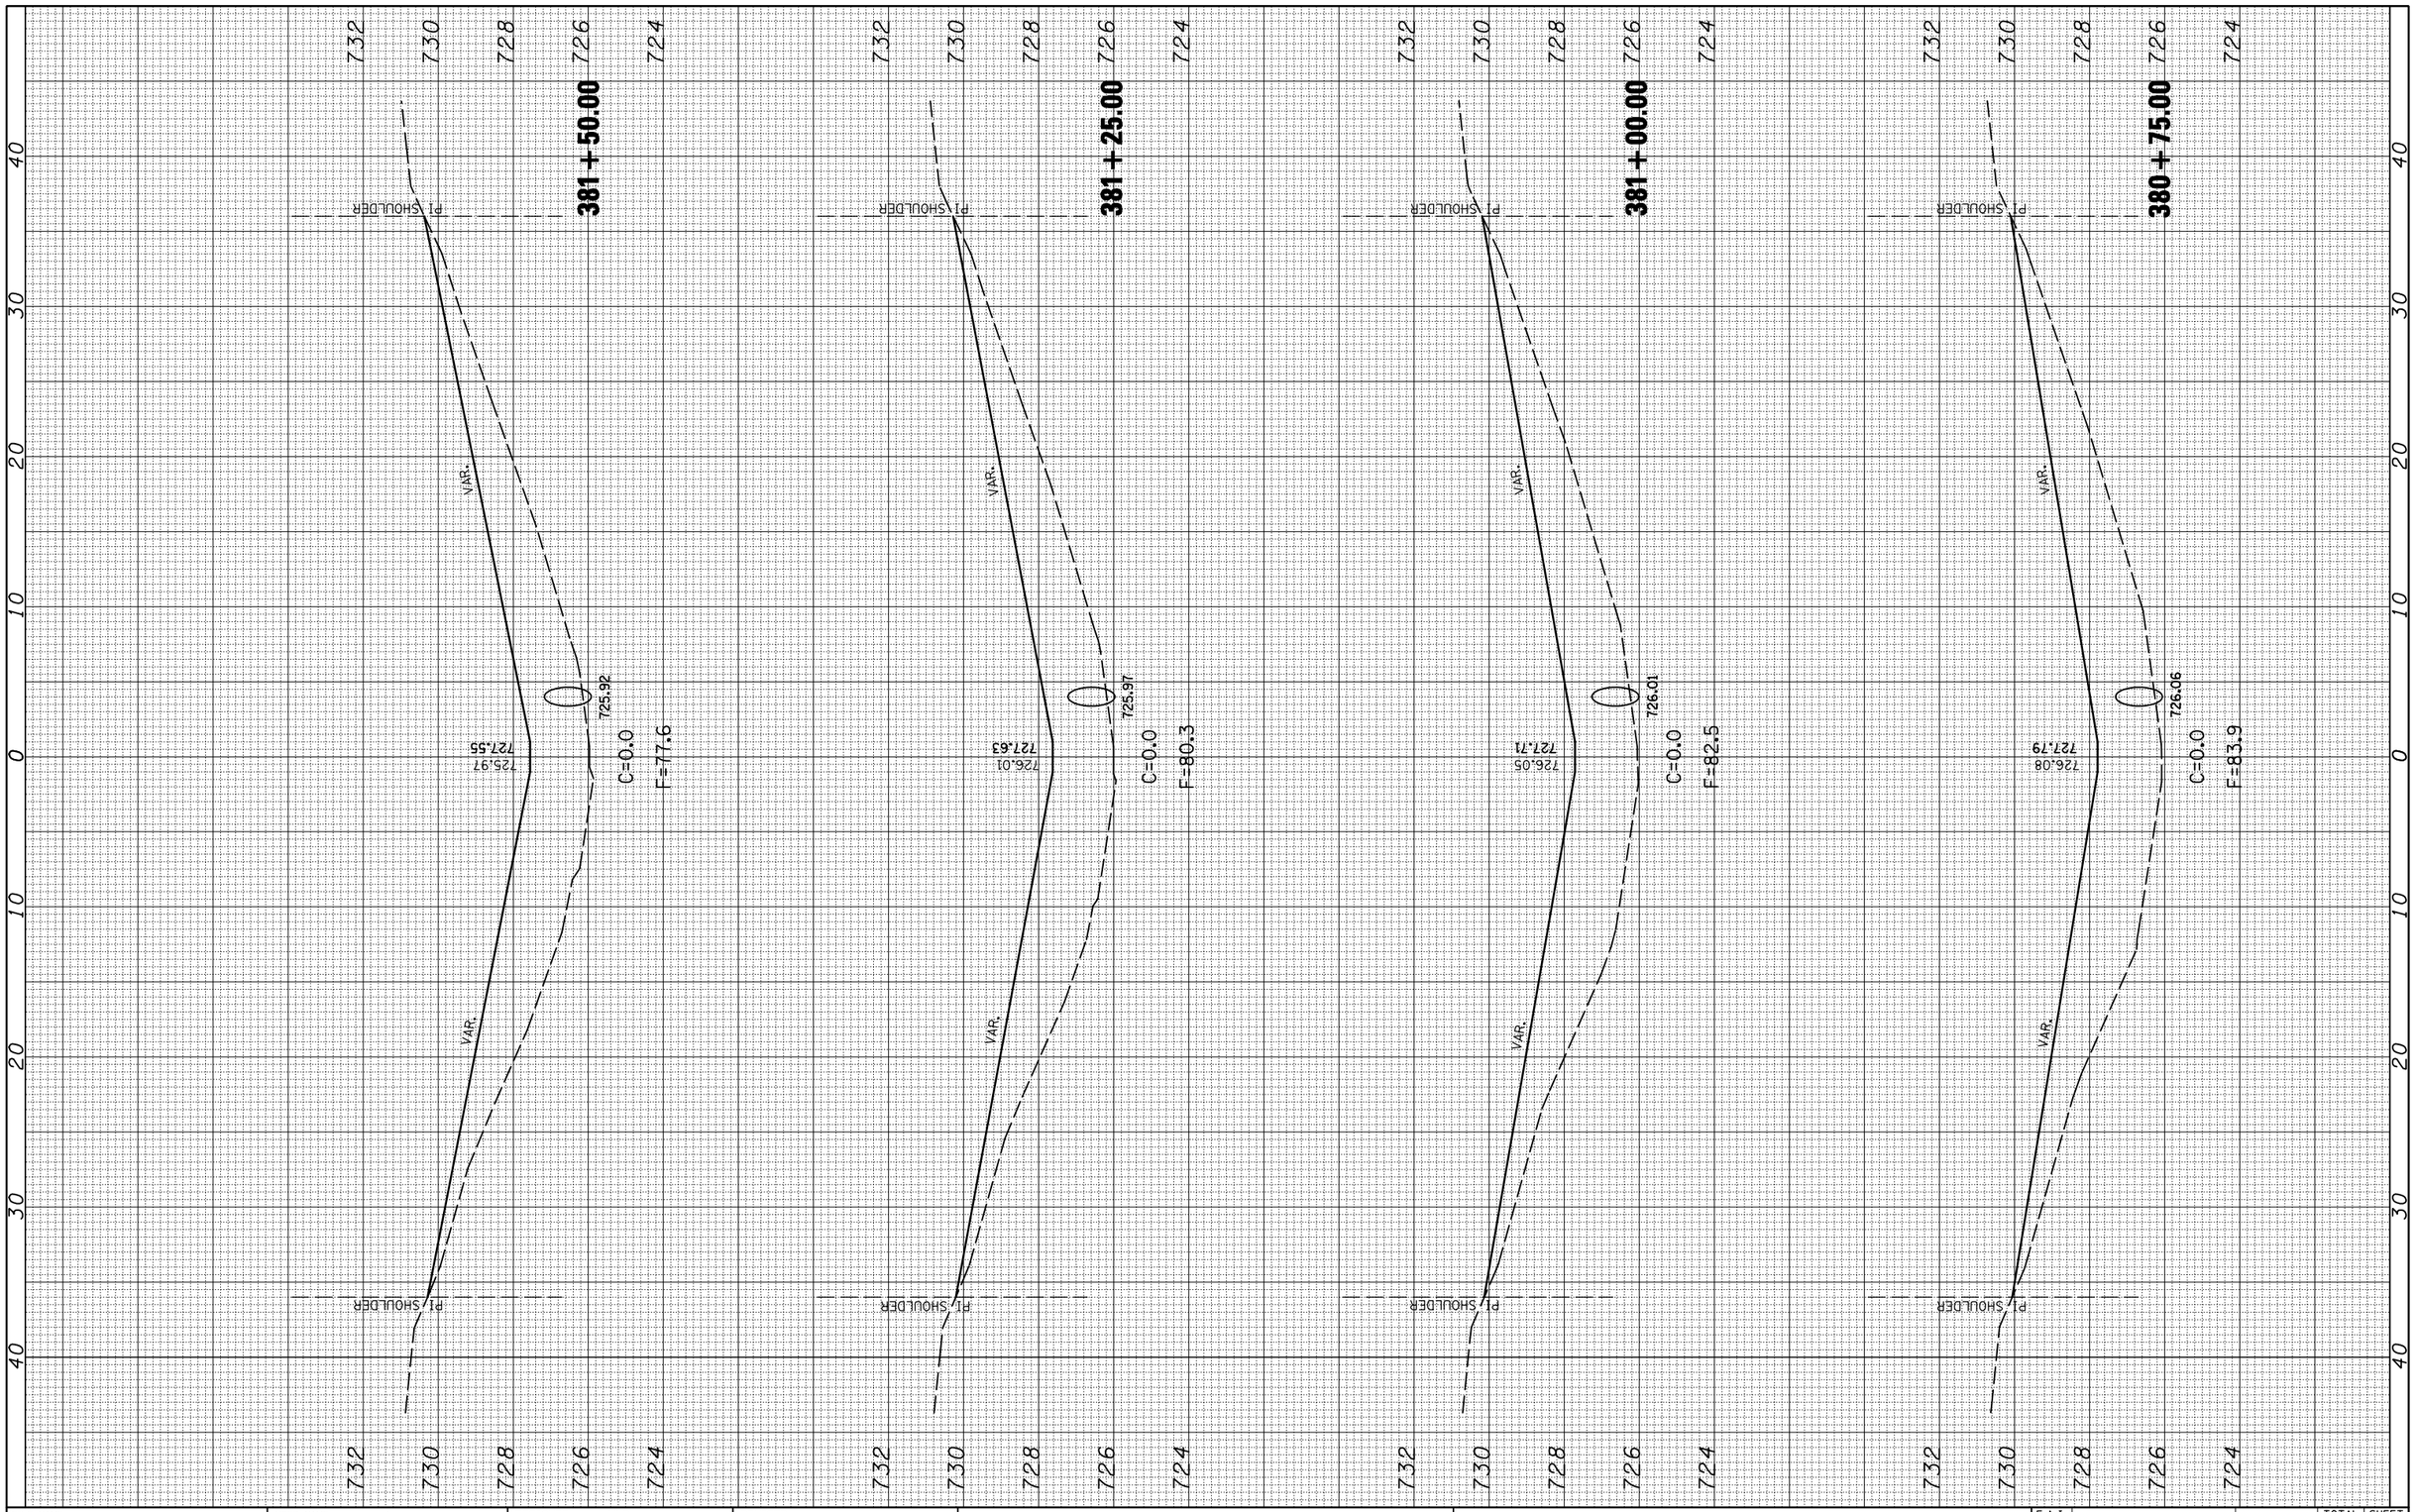

FINAL SURVEY	BY	DATE
SURVEYED		
PLOTTED		
TEMPLATE		
AREAS		
AREAS CHECKED		
NOTE BOOK NO.		

ORIGINAL SURVEY	BY	DATE
SURVEYED		
PLOTTED		
TEMPLATE		
AREAS		
AREAS CHECKED		
NOTE BOOK NO.		

FILE NAME = c:\pw_work\PWIDOT\PIERSONBR\d0101466\d570745-sht-lghtpl_sta380+00_xssht.dgn	USER NAME = piersonbr	DESIGNED - MLB	REVISED -
		DRAWN - BBP	REVISED -
	PLOT SCALE = 10.0000 ' / IN.	CHECKED -	REVISED -
	PLOT DATE = 12/16/2008	DATE - 12/09/08	REVISED -

STATE OF ILLINOIS
DEPARTMENT OF TRANSPORTATION

LIGHT FOUNDATION AT STA. 380+00.00

SCALE: | SHEET NO. 4 OF 5 SHEETS | STA. 380+75.00 TO STA. 381+50.00

F.A.I. RTE.	SECTION	COUNTY	TOTAL SHEETS	SHEET NO.
55	D5Safety-2	McLean	79	78

CONTRACT NO. 70745

FED. ROAD DIST. NO. | ILLINOIS | FED. AID PROJECT