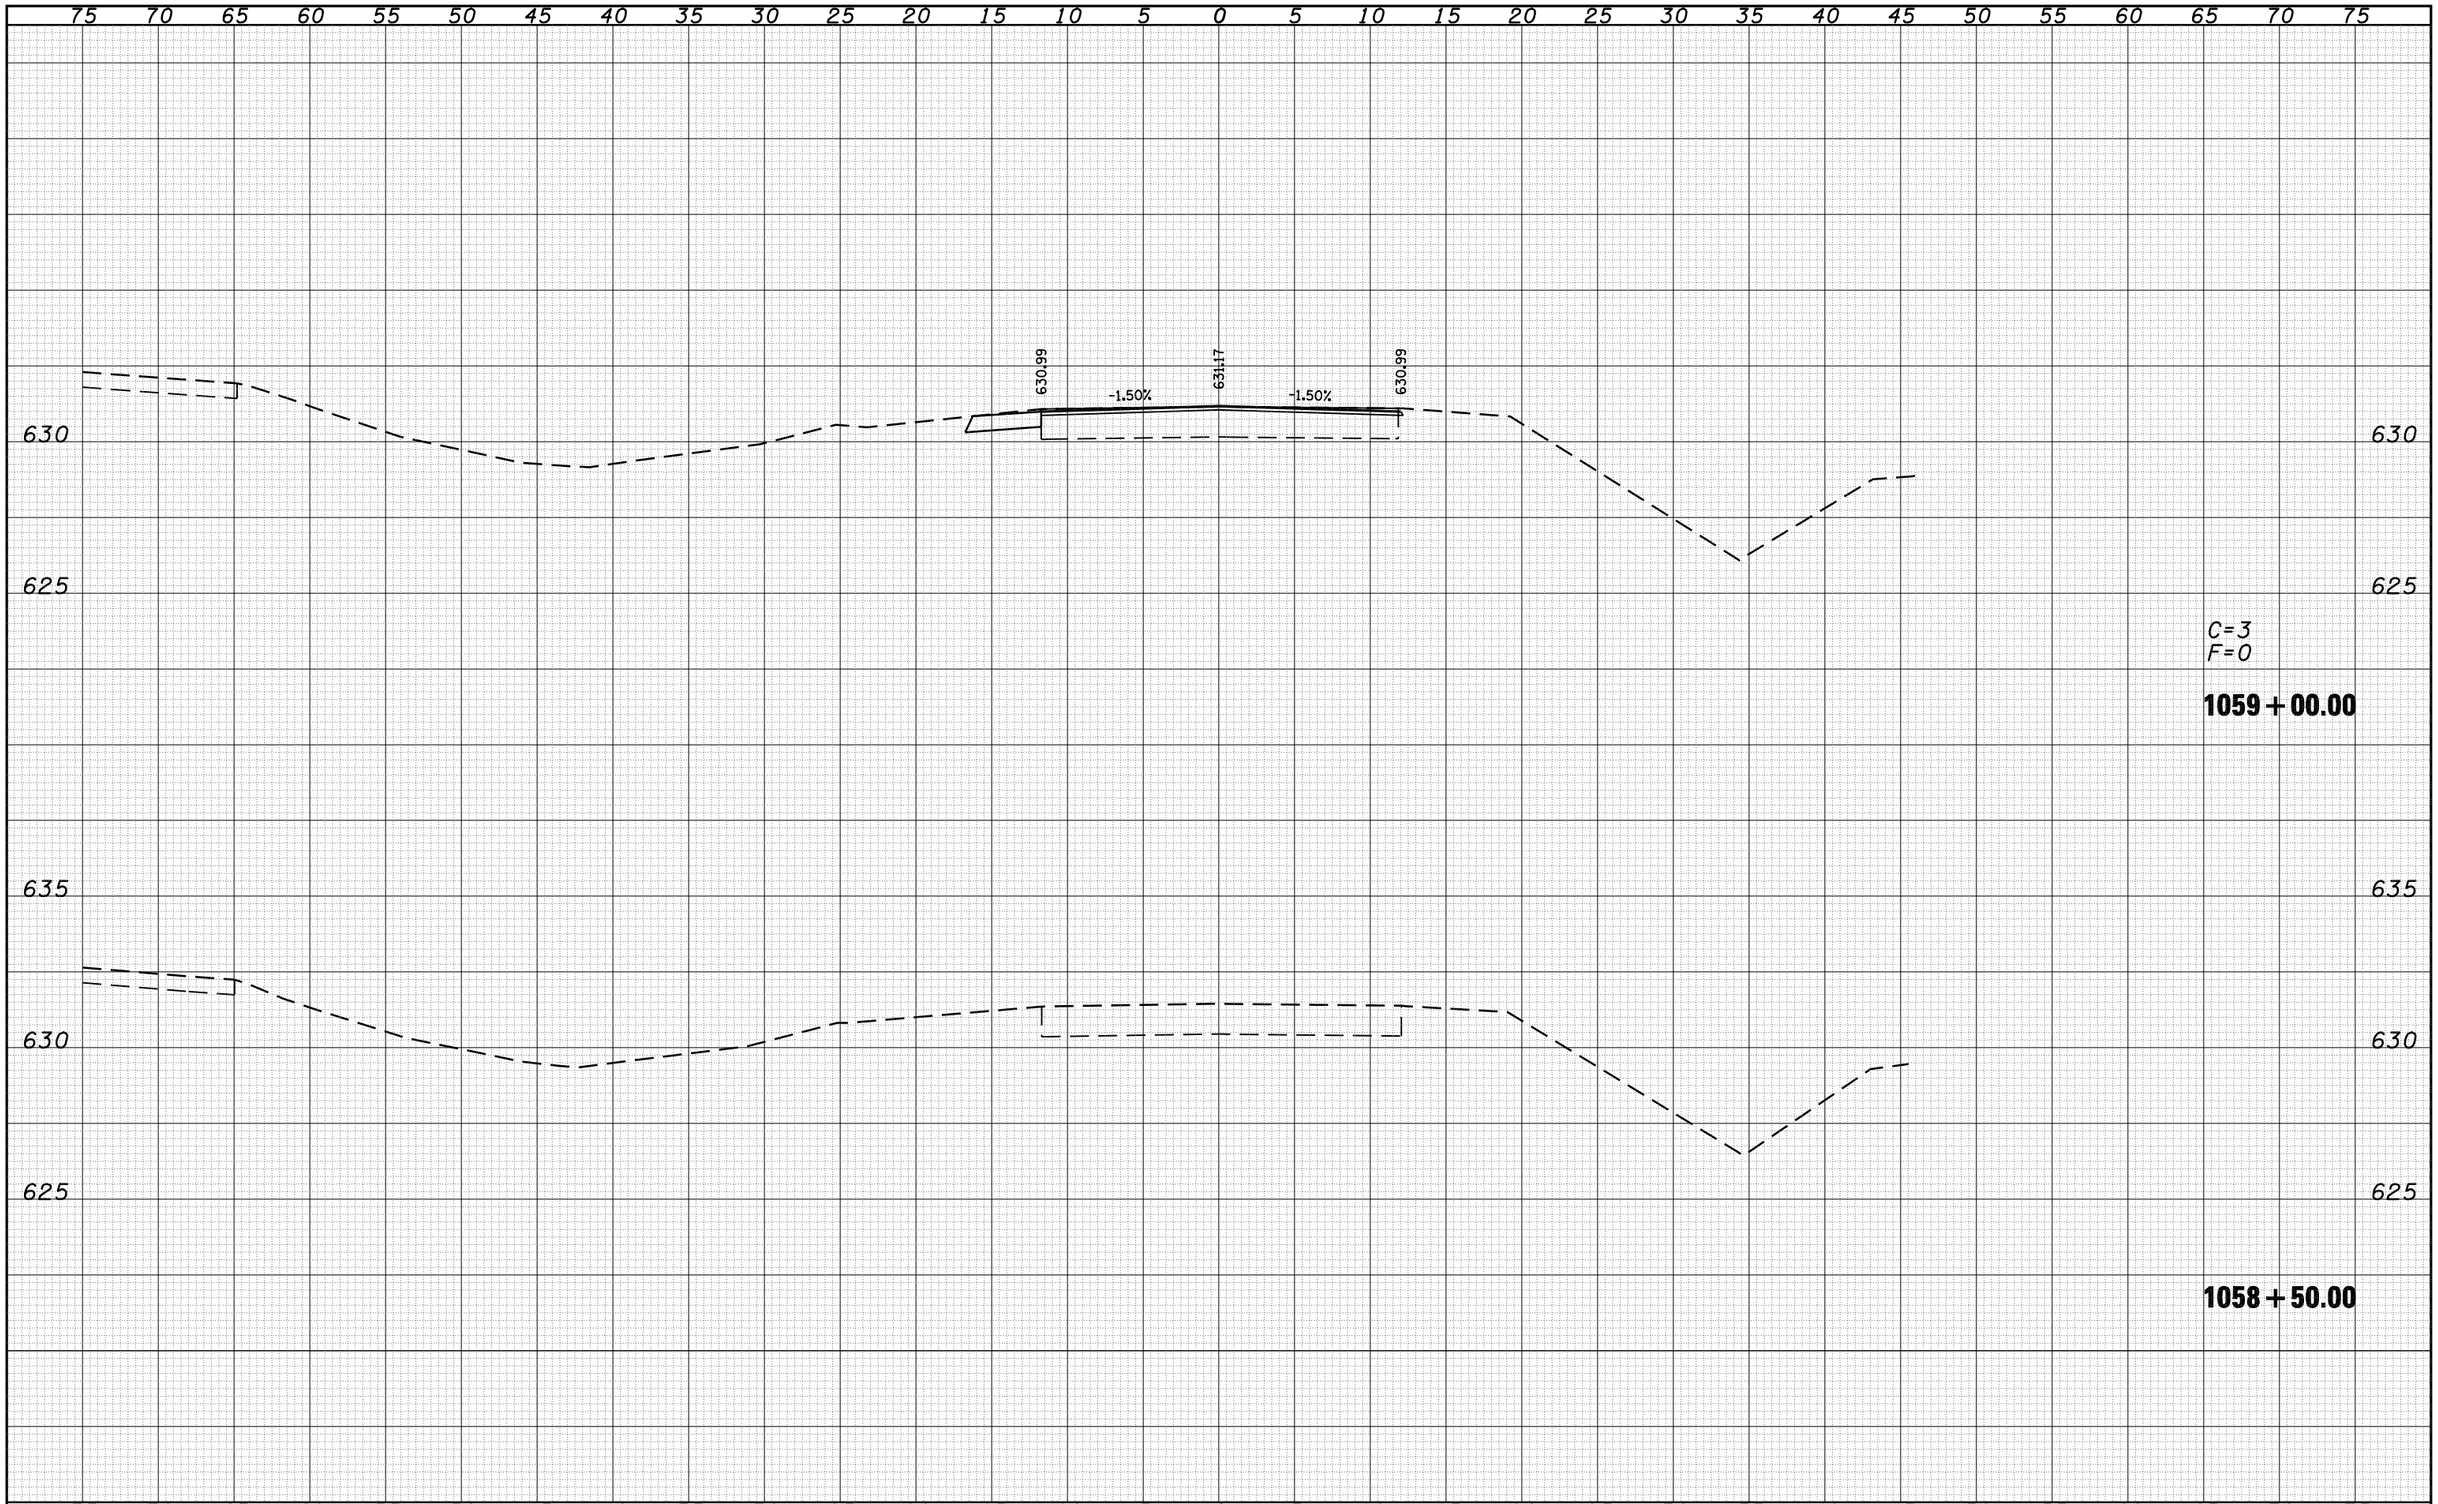

FINAL SURVEY	BY	DATE
SURVEYED		
PLOTTED		
TEMPLATE		
AREAS		
AREAS CHECKED		
NOTE BOOK NO.		

ORIGINAL SURVEY	BY	DATE
SURVEYED		
PLOTTED		
TEMPLATE		
AREAS		
AREAS CHECKED		
NOTE BOOK NO.		

FILE NAME = c:\pw_work\PWIDOT\LAUGHLINRL\d0110282\frontageRd_xsecsheets.dgn

USER NAME = laughlinrl

PLOT SCALE = 10.0000 ' / IN.

PLOT DATE = Dec-03-2008 07:37:58AM

DESIGNED	-	REVISED	-
DRAWN	-	REVISED	-
CHECKED	-	REVISED	-
DATE	-	REVISED	-

STATE OF ILLINOIS
DEPARTMENT OF TRANSPORTATION

FRONTAGE ROAD

SCALE: | SHEET NO. 2 OF 19 SHEETS | STA. 1058+50.00 TO STA. 1059+00.00

F.A. RTE.	SECTION	COUNTY	TOTAL SHEETS	SHEET NO.
•	68-4B-1 & 111BR	MONTGOMERY	145	124
• FAI 55 & FAS 1769		CONTRACT NO. 72A63		

FED. ROAD DIST. NO. | ILLINOIS | FED. AID PROJECT