SCALE IN FEET
0 50 100 150

N

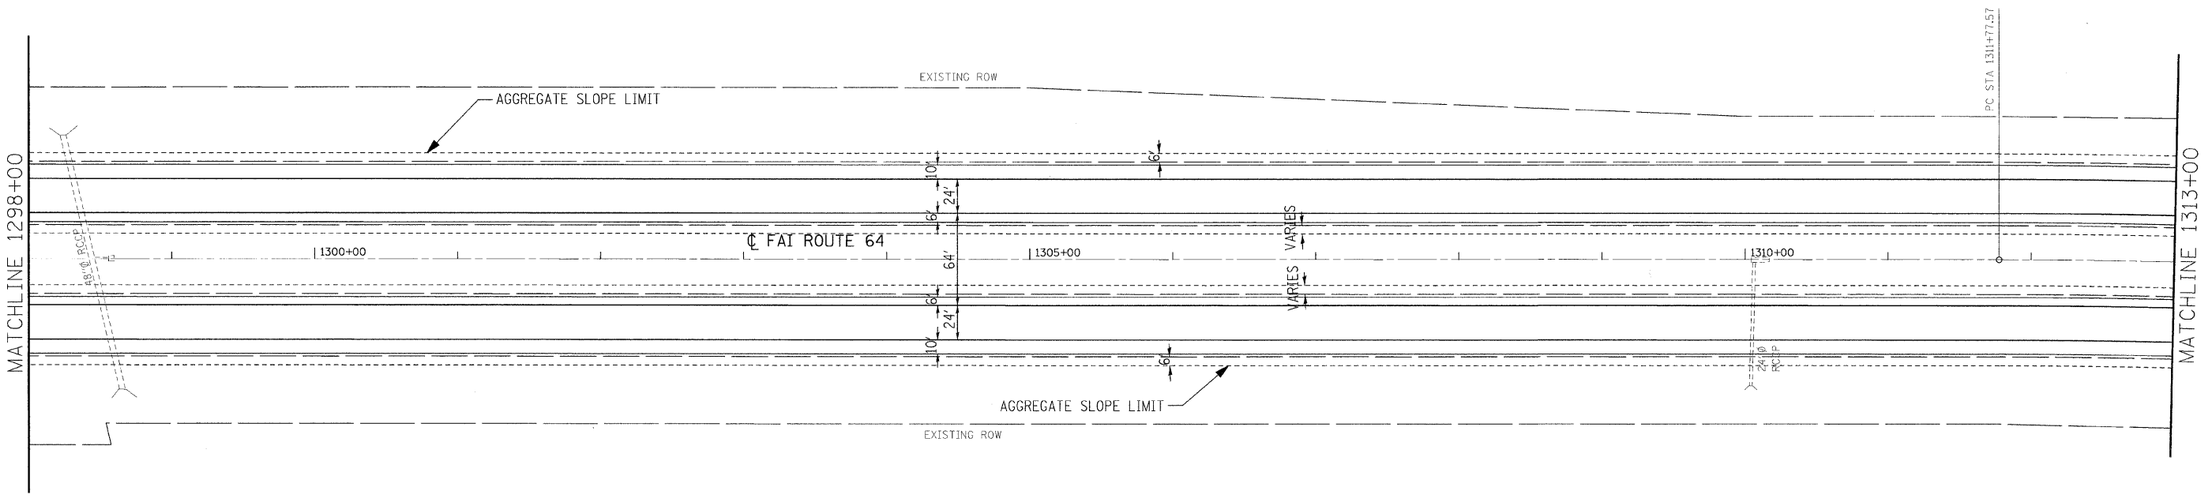

FILE NAME = D876855-sht plan.dgn	USER NAME = untitled	DESIGNED - SCF	REVISED -	**STATE OF ILLINOIS DEPARTMENT OF TRANSPORTATION**	**PLAN SHEET**			F.A.I. RTE.	SECTION	COUNTY	TOTAL SHEETS	SHEET NO.
		DRAWN - SCF	REVISED -					64	82-(8,9,10)RS-3	ST.CLAIR-CLINTON	78	28
	PLOT SCALE = 50.0000 ' / IN.	CHECKED - TJQ	REVISED -							CONTRACT NO. 76855		
	PLOT DATE = 12/10/2020	DATE - 12/12/08	REVISED -		SCALE: 1"=50'	SHEET NO. 15 OF 26 SHEETS	STA. 1298+00 TO STA. 1313+00	FED. ROAD DIST. NO.	ILLINOIS	FED. AID PROJECT		

GONZALEZ COMPANIES, LLC 618-222-2221 WWW.GONZALEZCOS.COM

REF p115topo020525a
REF p115df1a020525a
PLOT DRIVER = C:\Program Files\Bentley\WorkSpace\Systems\plotdrv\hprint~1\hp-full.PLT
PEN TABLE = S:\CADD Library\Microstation\pen tables\plotdrv-txt-sub.tbl