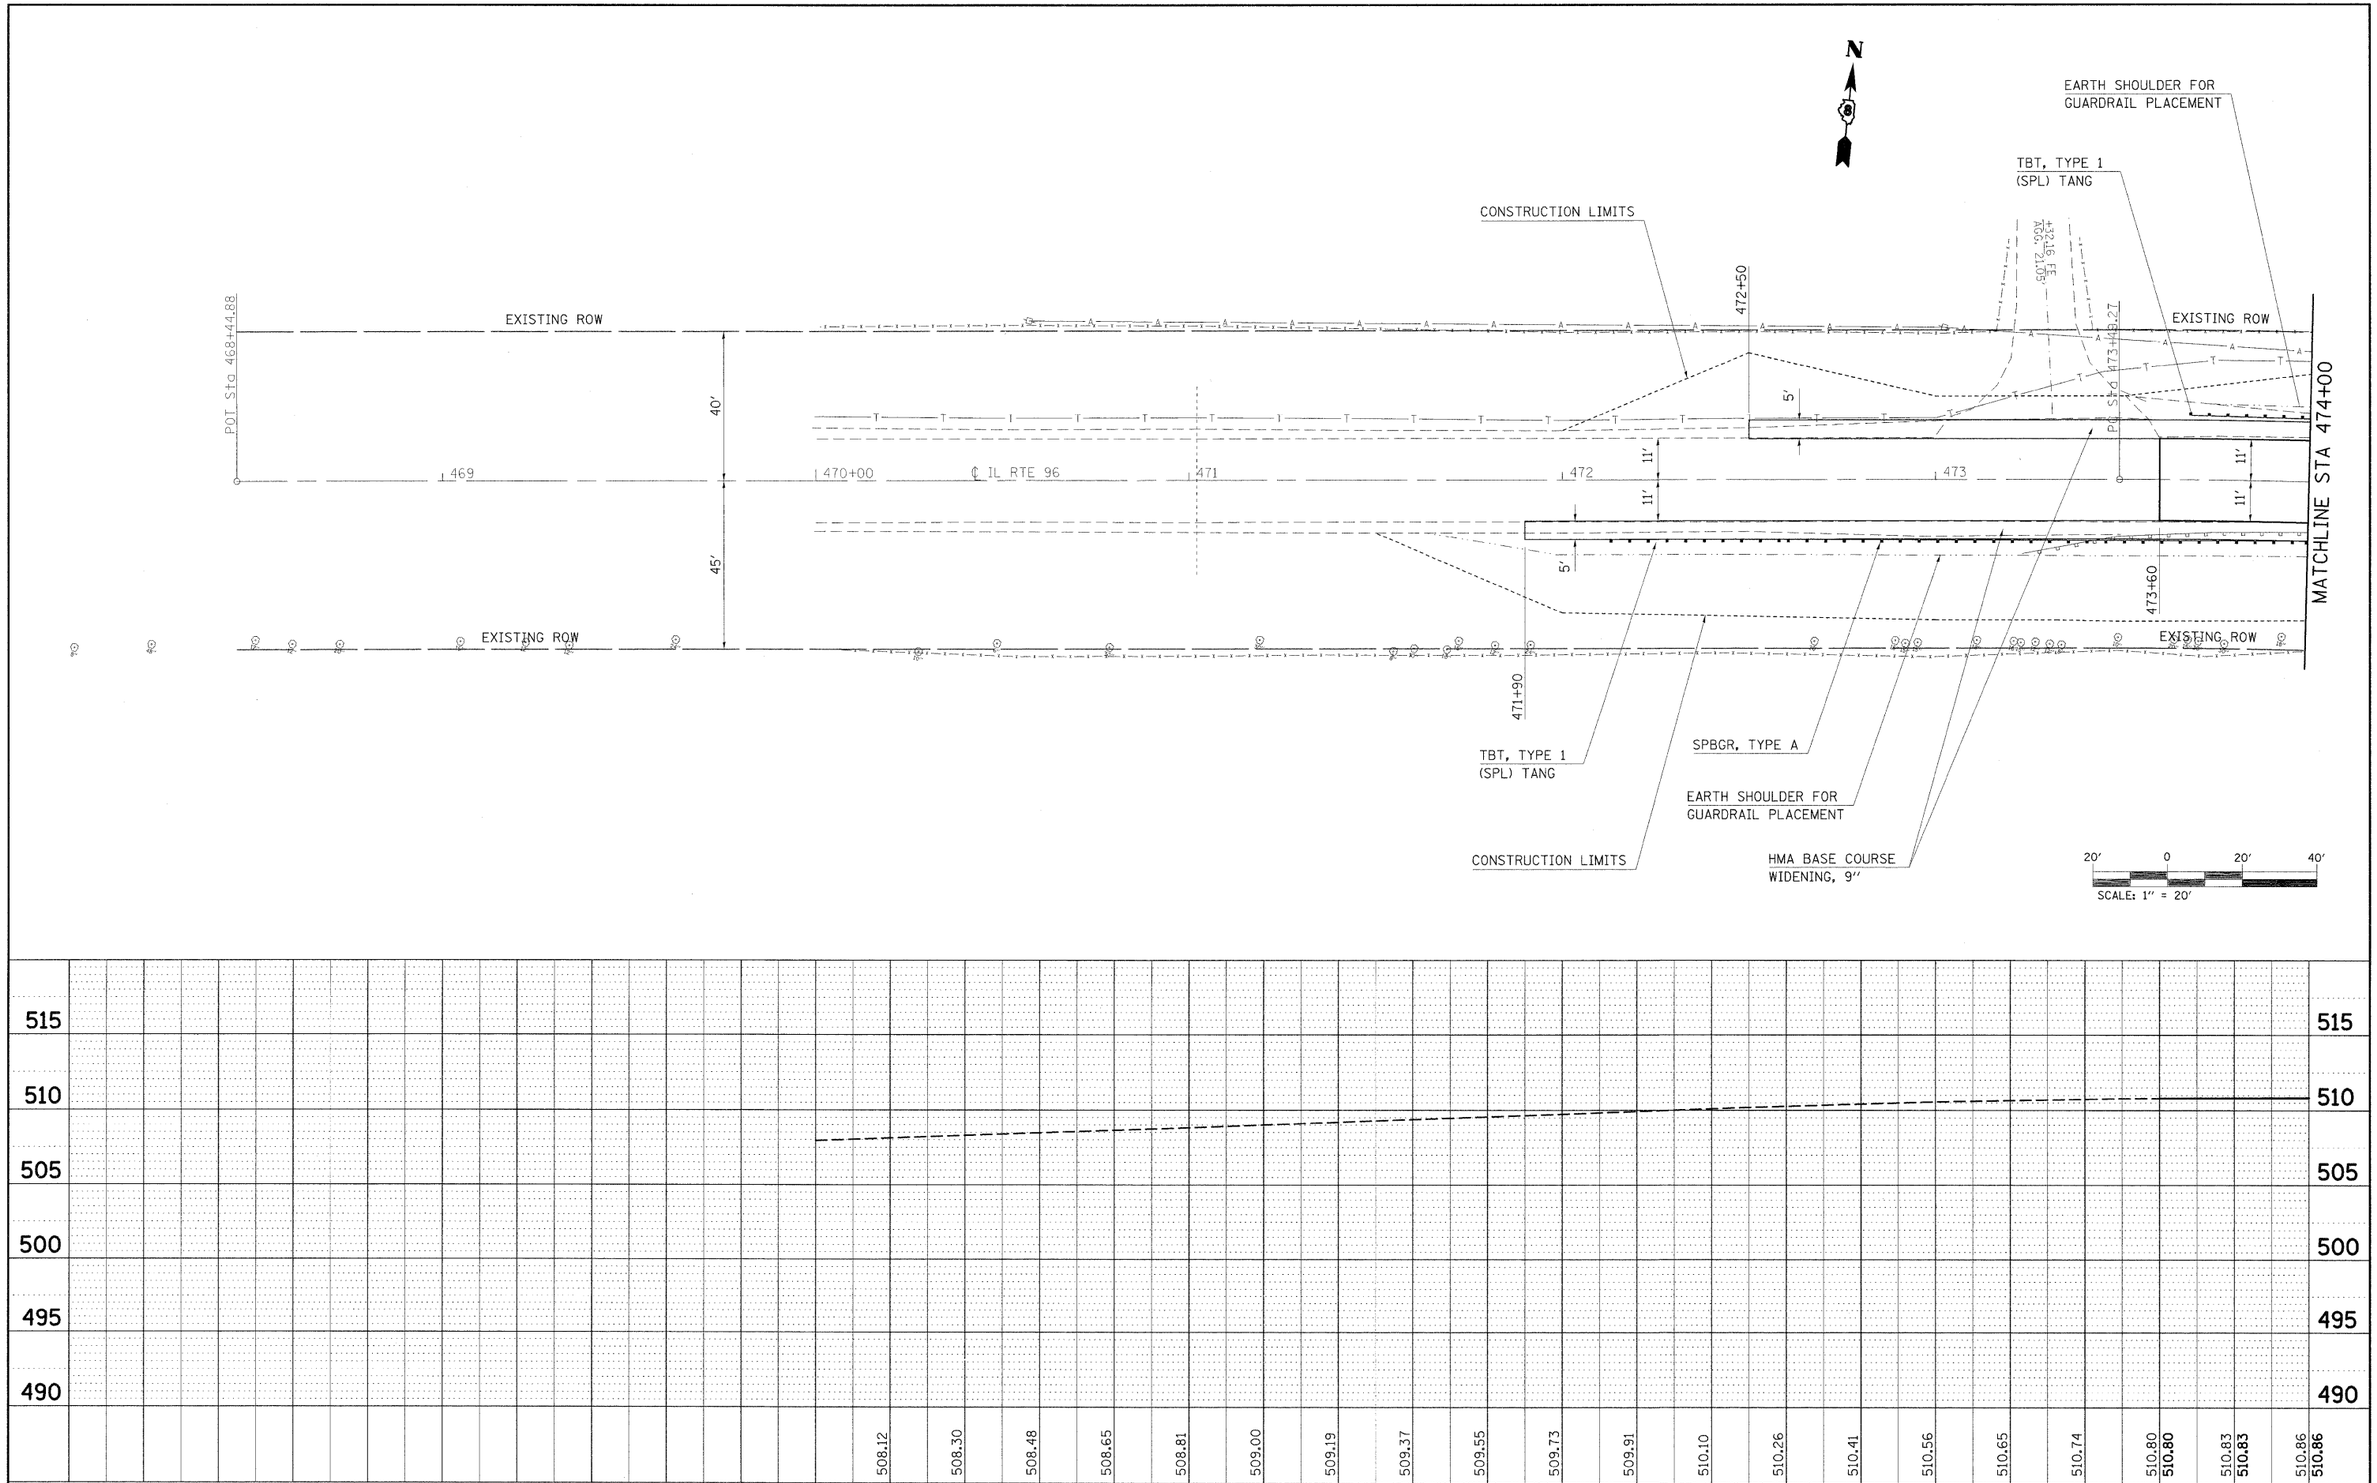

FILE NAME = c:\pw_work\pwidot\owenbj\dms63281\plnpr02005a1.dgn	USER NAME = owenbj	DESIGNED -	REVISED -
		CHECKED -	REVISED -
	PLOT SCALE = 20.0000 ' / IN.	DRAWN -	REVISED -
	PLOT DATE = 12/10/2008	CHECKED -	REVISED -

STATE OF ILLINOIS
DEPARTMENT OF TRANSPORTATION

PLAN AND PROFILE

SCALE: 20 | SHEET NO. 1 OF 2 SHEETS | STA. 468+00 TO STA. 474+00

F.A.P. RTE.	SECTION	COUNTY	TOTAL SHEETS	SHEET NO.
304	5A-BR	CALHOUN	60	9

CONTRACT NO. 76886

FED. ROAD DIST. NO. | ILLINOIS | FED. AID PROJECT