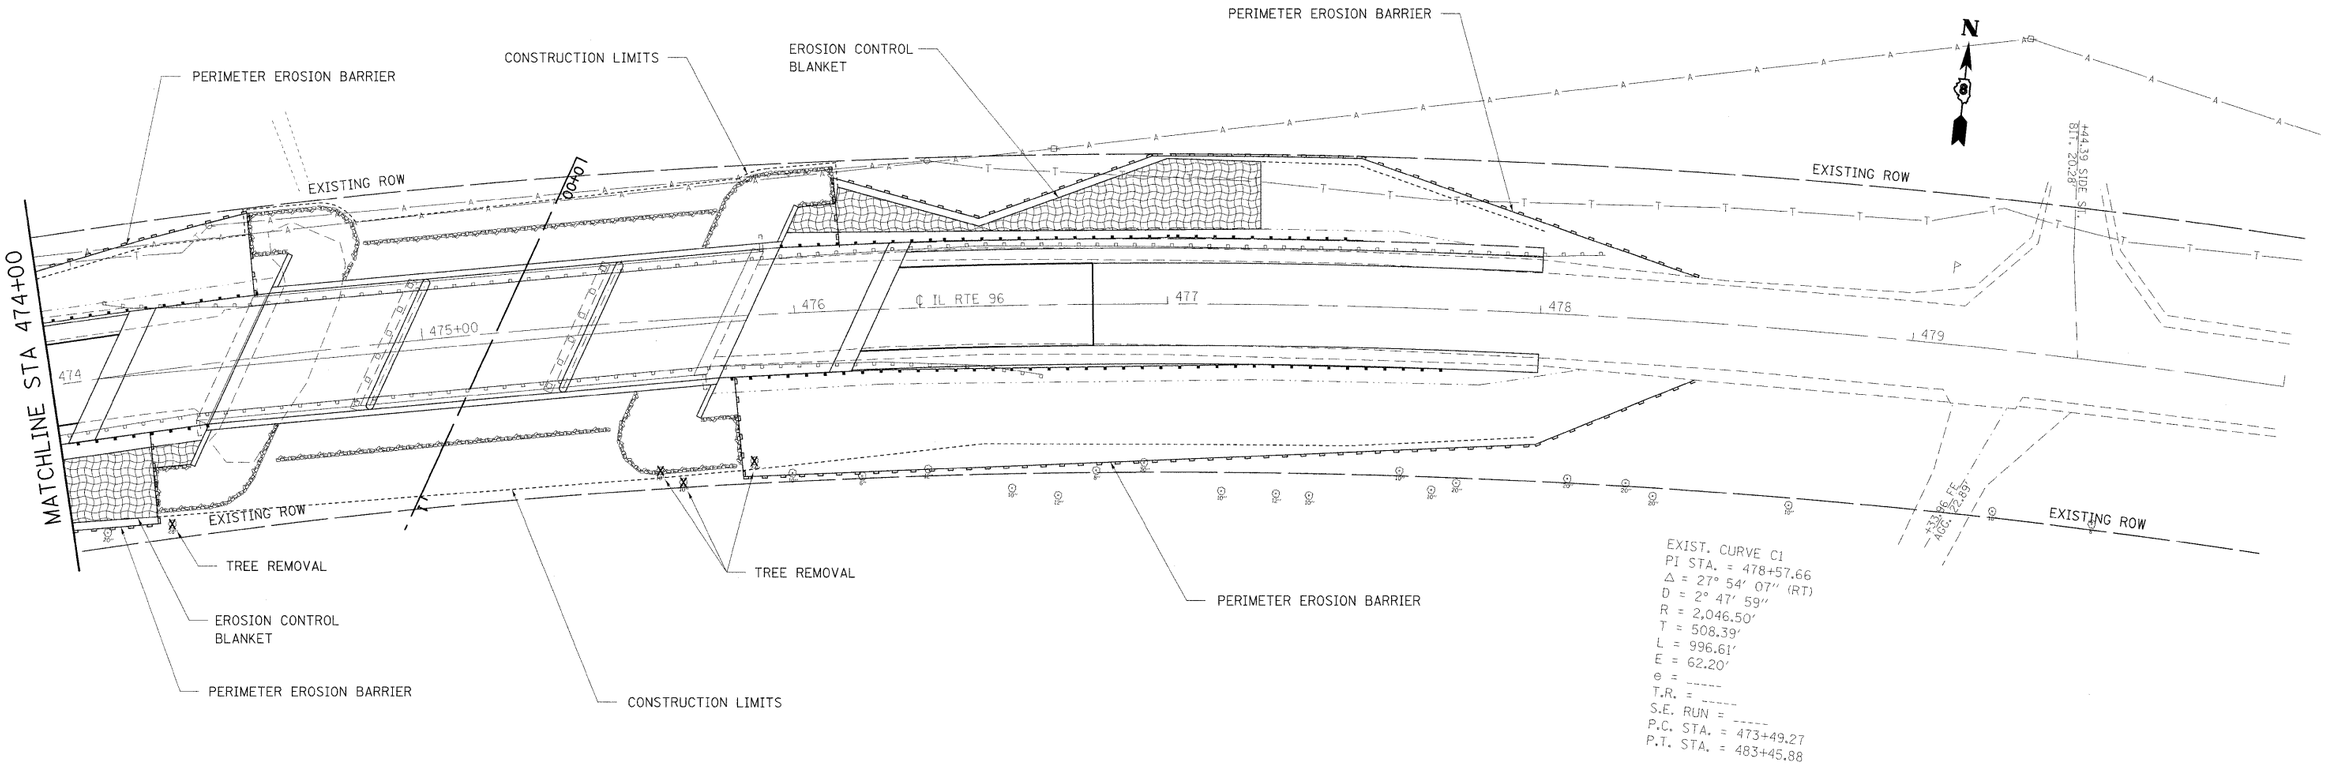

FILE NAME = c:\pw_work\pwidot\owenbj\dms63281\pln02005a.dgn	USER NAME = owenbj	DESIGNED -	REVISED -	**STATE OF ILLINOIS DEPARTMENT OF TRANSPORTATION**	**EROSION CONTROL**			
	PLOT SCALE = 20.0000 ' / IN.	DRAWN -	REVISED -		SCALE:	SHEET NO. 2 OF 2 SHEETS	STA. 474+00 TO STA. 480+00	
	PLOT DATE = 12/10/2008	CHECKED -	REVISED -					
		DATE -	REVISED -					

F.A.P. RTE.	SECTION	COUNTY	TOTAL SHEETS	SHEET NO.
304	5A-BR	CALHOUN	60	17
		CONTRACT NO. 76886		
FED. ROAD DIST. NO.	ILLINOIS	FED. AID PROJECT		