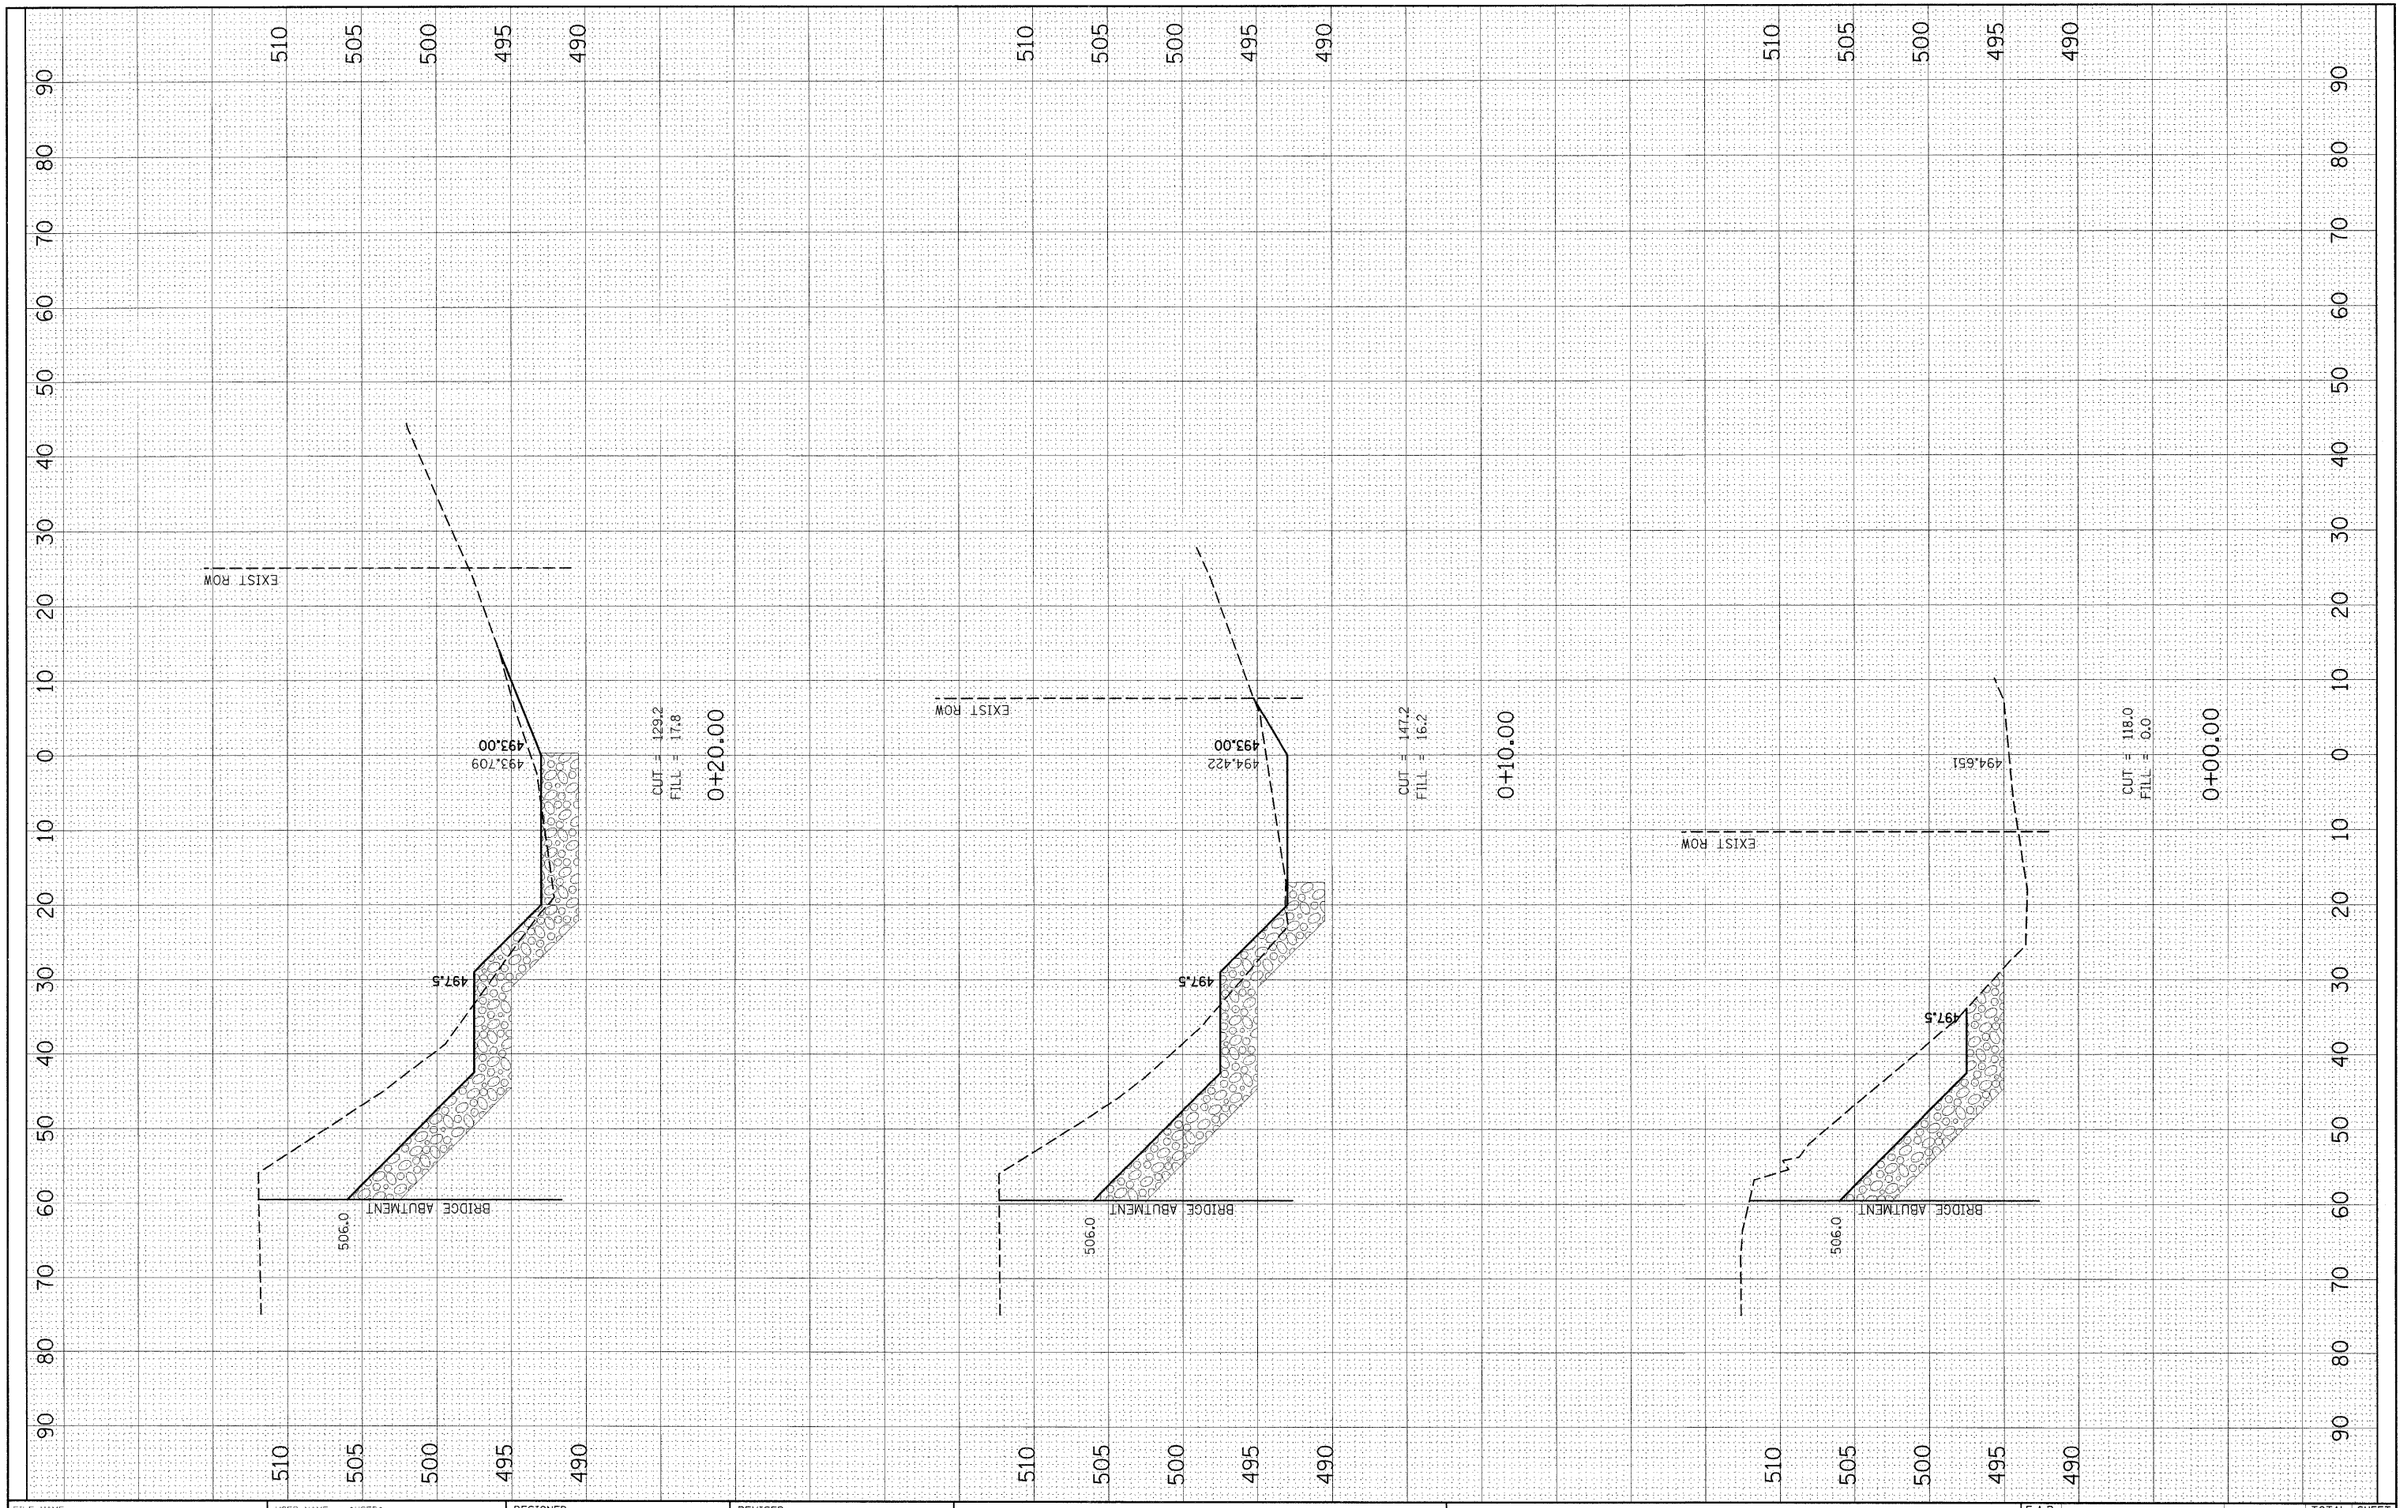

FINAL SURVEY	BY	DATE
SURVEYED		
PLOTTED		
TEMPLATE		
AREAS		
AREAS CHECKED		
NOTE BOOK NO.		

ORIGINAL SURVEY	BY	DATE
SURVEYED		
PLOTTED		
TEMPLATE		
AREAS		
AREAS CHECKED		
NOTE BOOK NO.		

FILE NAME = $FILEL$	USER NAME = $USER$	DESIGNED -
		DRAWN -
	PLOT SCALE = $SCALE$	CHECKED -
	PLOT DATE = $DATE$	DATE -

REVISED -
REVISED -
REVISED -
REVISED -

STATE OF ILLINOIS
DEPARTMENT OF TRANSPORTATION

CHANNEL CROSS SECTIONS

SCALE: | SHEET NO. 1 OF 4 SHEETS | STA. 0+00 TO STA. 0+20

F.A.P. RTE.	SECTION	COUNTY	TOTAL SHEETS	SHEET NO.
304	5A-BR	CALHOUN	60	57
		CONTRACT NO. 76886		

FED. ROAD DIST. NO. | ILLINOIS | FED. AID PROJECT