STATE OF ILLINOIS
DEPARTMENT OF TRANSPORTATION

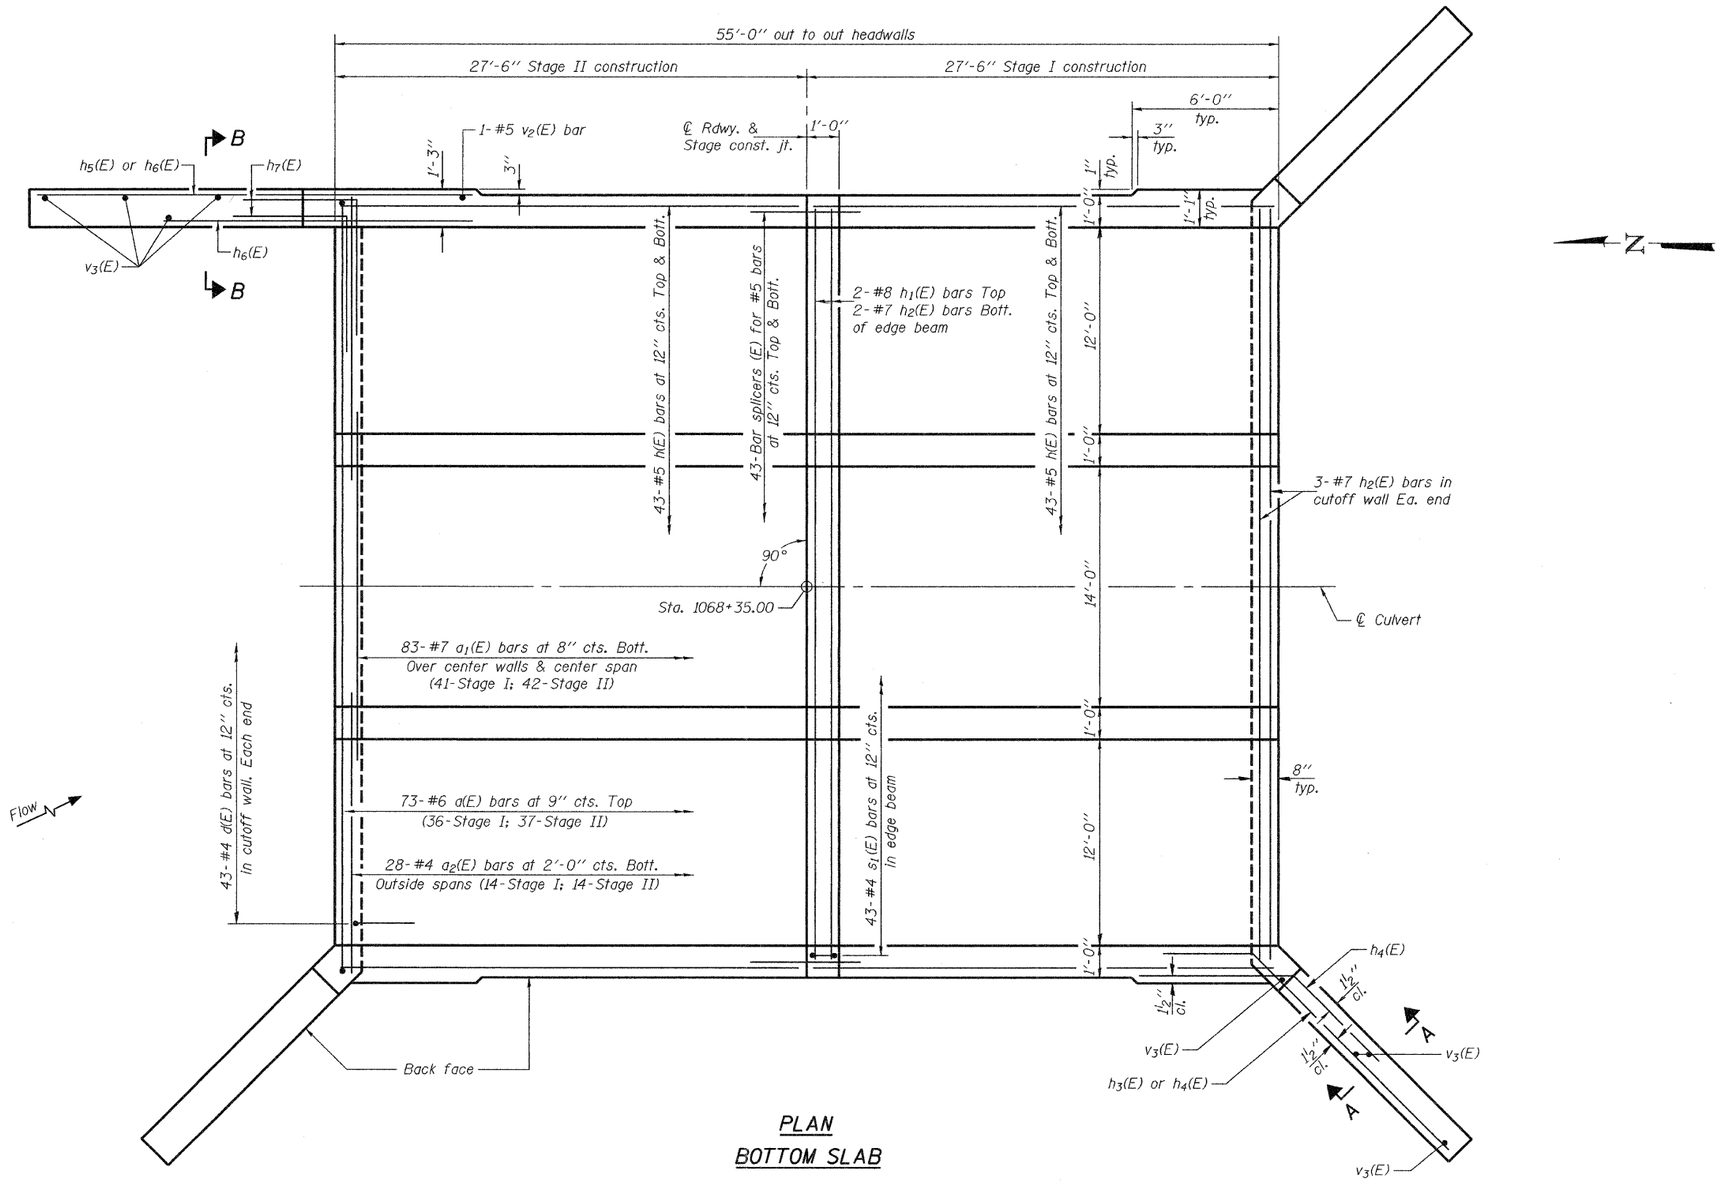

PLAN
BOTTOM SLAB

Notes: For Sections A-A & B-B, see sheet 7 of 11.
A distance of half the length of the wingwall but not less than 6 feet of the barrel shall be poured monolithically with the wingwall.

DESIGNED	Jay D. Edwards
CHECKED	Mike D. Rolape
DRAWN	h.t. duong
CHECKED	JDE/MDR

Jan 15, 2009
EXAMINED Thomas J. Domagalski
ENGINEER OF BRIDGE DESIGN
PASSED Ralph E. Anderson
ENGINEER OF BRIDGES AND STRUCTURES

CULVERT DETAILS
STRUCTURE NO. 031-2012

SHEET NO. 6	F.A.P. RTE.	SECTION	COUNTY	TOTAL SHEETS	SHEET NO.
11 SHEETS	761	104-BR-2	GREENE	82	29
			CONTRACT NO. 76987		
	FED. ROAD DIST. NO. _	ILLINOIS	FED. AID PROJECT		

031-2012-76987.dgn 01/15/2009 2:35:49 PM