*Order a(E) and a_1(E) bars full length. Cut to fit skew and use remainder of bars in opposite end.

STATE OF ILLINOIS
DEPARTMENT OF TRANSPORTATION

ROUTE NO.	SECTION	COUNTY	TOTAL SHEETS	SHEET NO.
FAP 761	104-BR-2	GREENE	82	58
FED. ROAD DIST. NO. 7	ILLINOIS	FED. AID PROJECT-		

SHEET NO. 9
20 SHEETS

Contract #76987

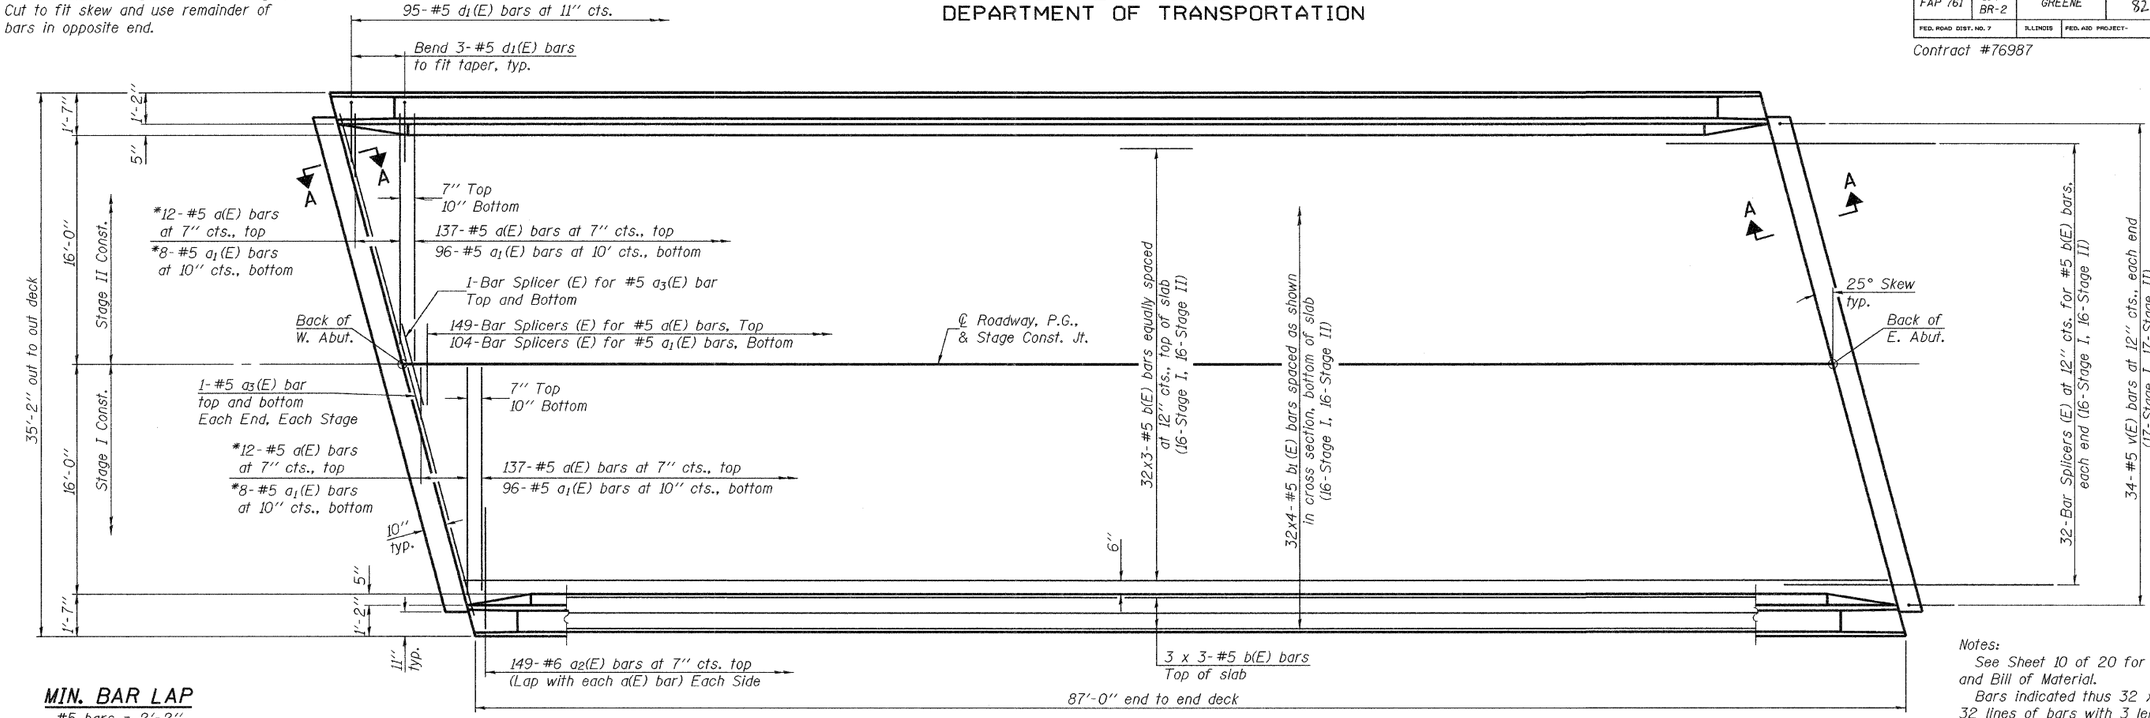

MIN. BAR LAP
#5 bars = 2'-2"

PLAN

Notes:
See Sheet 10 of 20 for superstructure details and Bill of Material.
Bars indicated thus 32 x 3-#5 etc. indicates 32 lines of bars with 3 lengths per line.
See Sheet 10 of 20 for parapet reinforcement.
See Sheet 10 of 20 for Section A-A.

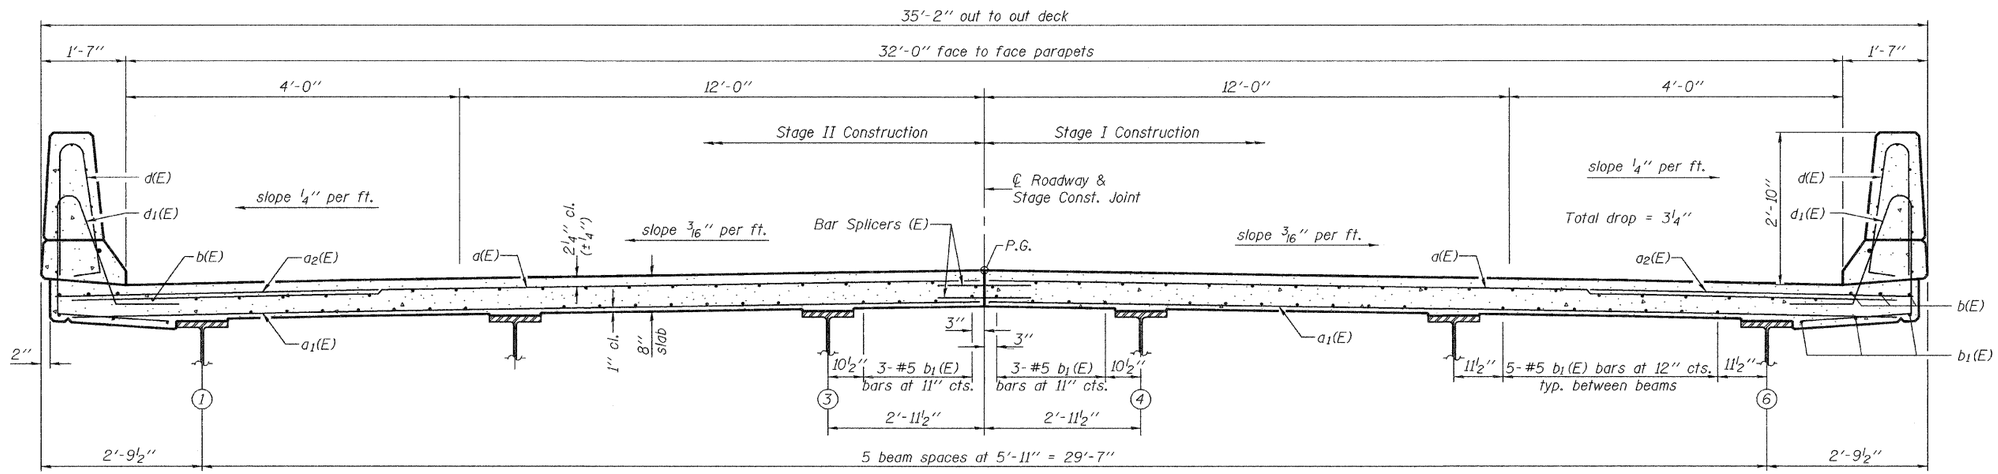

CROSS SECTION
(Looking East)

DESIGNED	Stephen M. Ryan
CHECKED	Michael D. Rolape
DRAWN	BECKY M. LEACH
CHECKED	SMR/MDR

January 22, 2008
EXAMINED Thomas J. Domagalski
ENGINEER OF BRIDGE DESIGN
PASSED Ralph E. Anderson
ENGINEER OF BRIDGES AND STRUCTURES

SI-1-R 5-16-08

SUPERSTRUCTURE
F.A.P. ROUTE 761 - SECTION 104-BR-2
GREENE COUNTY
STATION 1123+58.50
STRUCTURE NO. 031-0042

03100042-76987.dgn 01/22/2009 11:13:13 AM