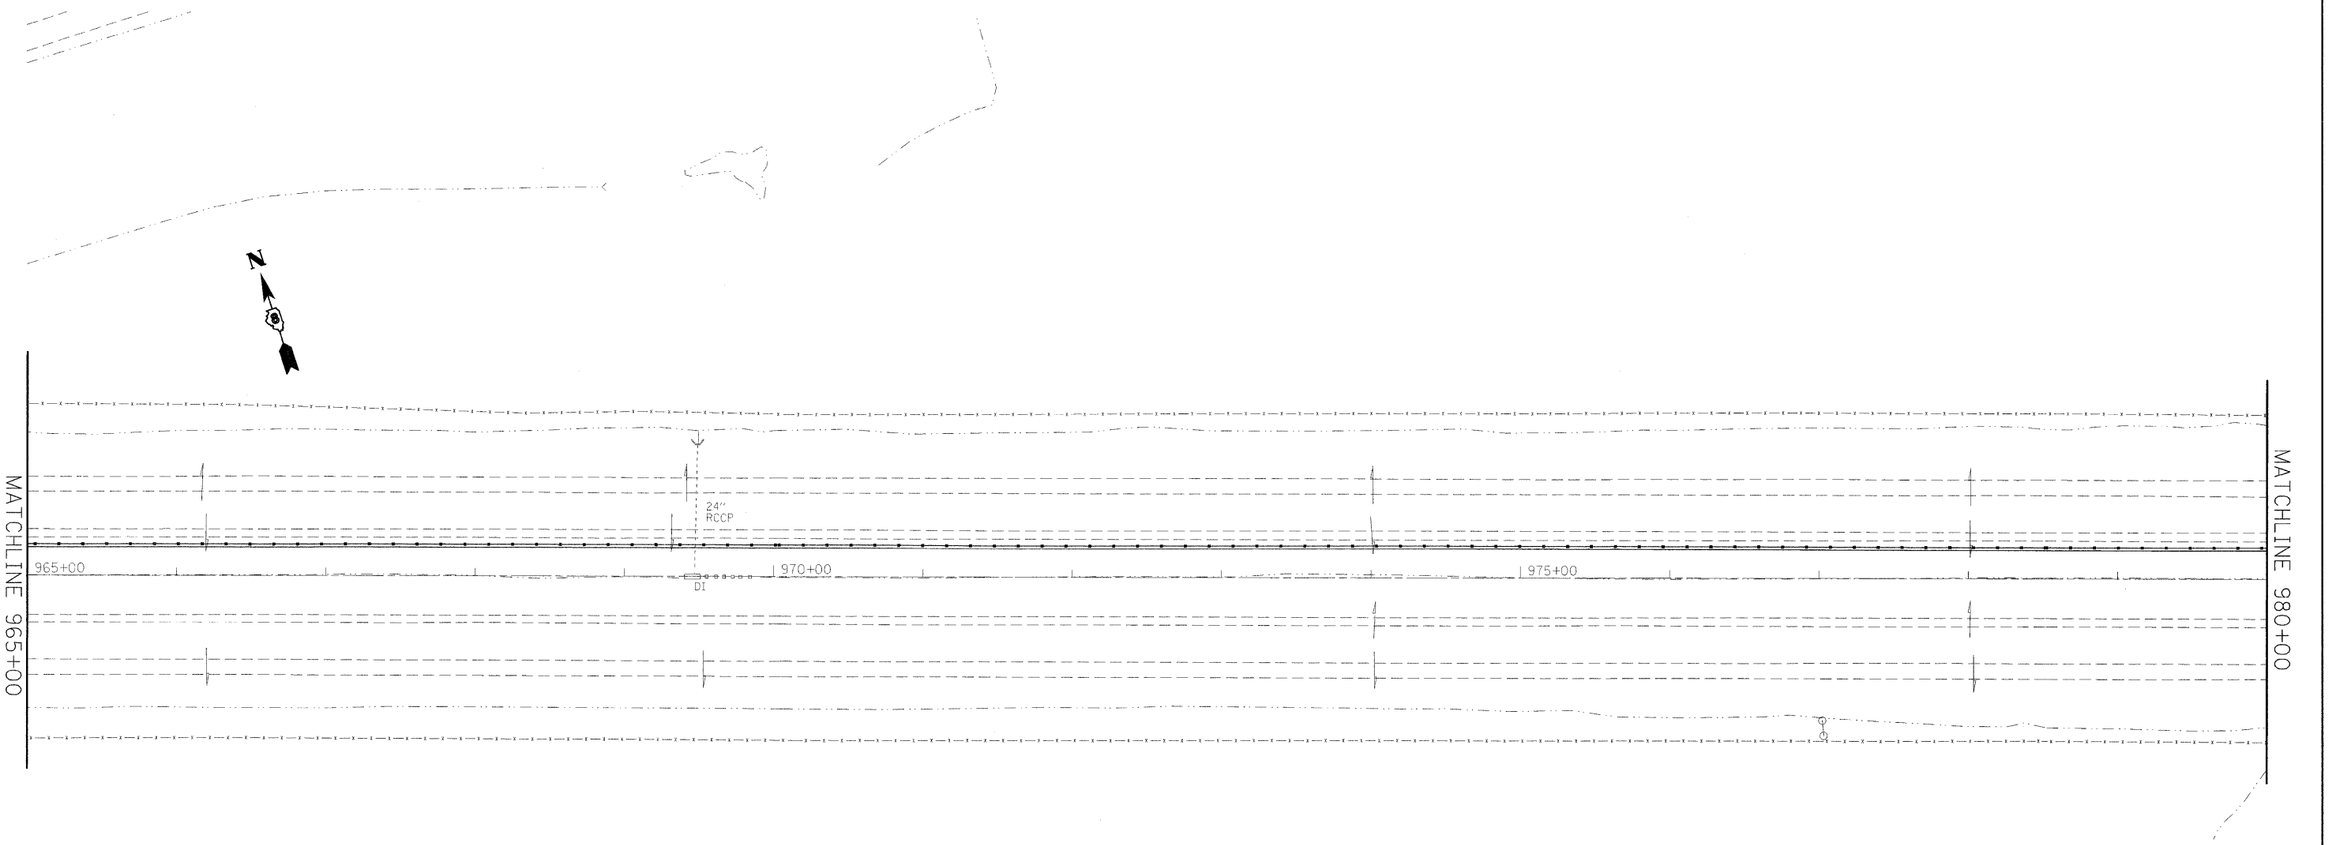

FILE NAME = c:\pw_work\PWIDOT\CONOVERPJ\dms63235\d676c14-sht-plan.dgn	USER NAME = conoverpj	DESIGNED - ---	REVISED - ---
		DRAWN - ---	REVISED - ---
	PLOT SCALE = 50.0000 ' / IN.	CHECKED - ---	REVISED - ---
	PLOT DATE = 11/26/2008	DATE - --------	REVISED - ---

STATE OF ILLINOIS
DEPARTMENT OF TRANSPORTATION

PLAN SHEET

SCALE: 1" = 50' | SHEET NO. 16 OF 20 SHEETS | STA. 965+00 TO STA. 980+00

F.A.I RTE.	SECTION	COUNTY	TOTAL SHEETS	SHEET NO.
64	82-(7,8)I	ST. CLAIR	52	24
		CONTRACT NO. 76C14		
FED. ROAD DIST. NO. _	ILLINOIS	FED. AID PROJECT		