STATE OF ILLINOIS
DEPARTMENT OF TRANSPORTATION

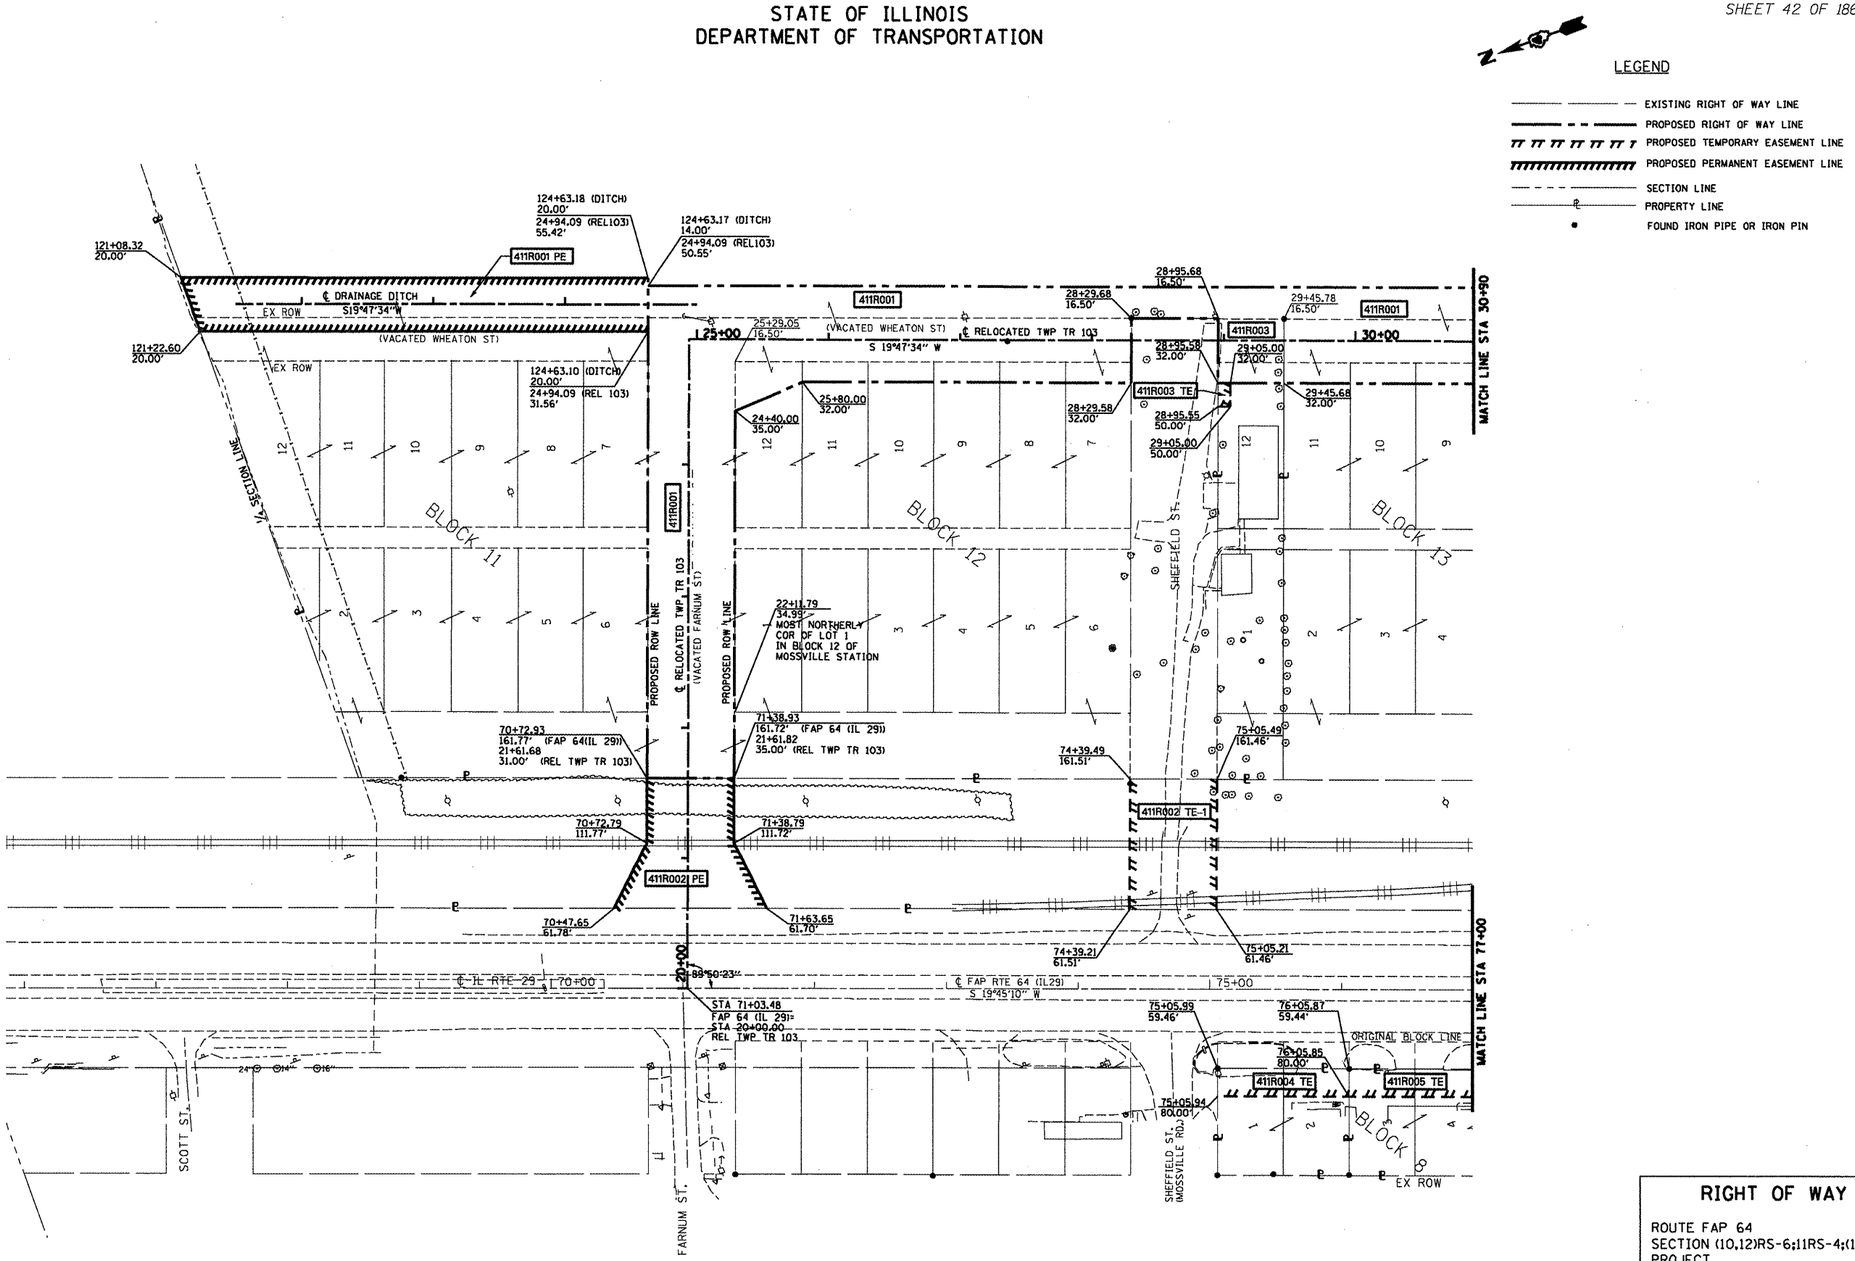

NE 1/4 SECTION 27 T.10N R.8E 4th PM

SE 1/4 SECTION 27 T.10N R.8E 4th PM

RIGHT OF WAY PLANS

ROUTE FAP 64
SECTION (10,12)RS-6;11RS-4;(10B)BR
PROJECT
COUNTY PEORIA
JOB NO. R-94-011-00
STA 68+00.00 TO STA 77+00.00
SCALE 1 : 50

SHEET NO. 1 OF 2

CATALOG NO.: 031572-00 CONTRACT NO.: 88803

PLOT DATE = 10/17/2008
FILE NAME = S:\DEN\DRAFT\STD&PLNS\SQUAD10\88803 Nick and Jan\rowplan01.dgn
PLOT SCALE = 105.882 ' / IN.
USER NAME = brucebm