93457

| COUNTY | ROUTE | SECTION | TOTAL SHEETS | SHEET NO. |
|---|---|---|---|---|
| ADAMS | FAS 432 | 08-00206-00-RS | 11 | 5 |
| STATION 30+00 TO STATION 60+00 | | | | |

PROJECT NO. RS-432(122)

50 0 50 100

GRAPHIC SCALE IN FEET

N

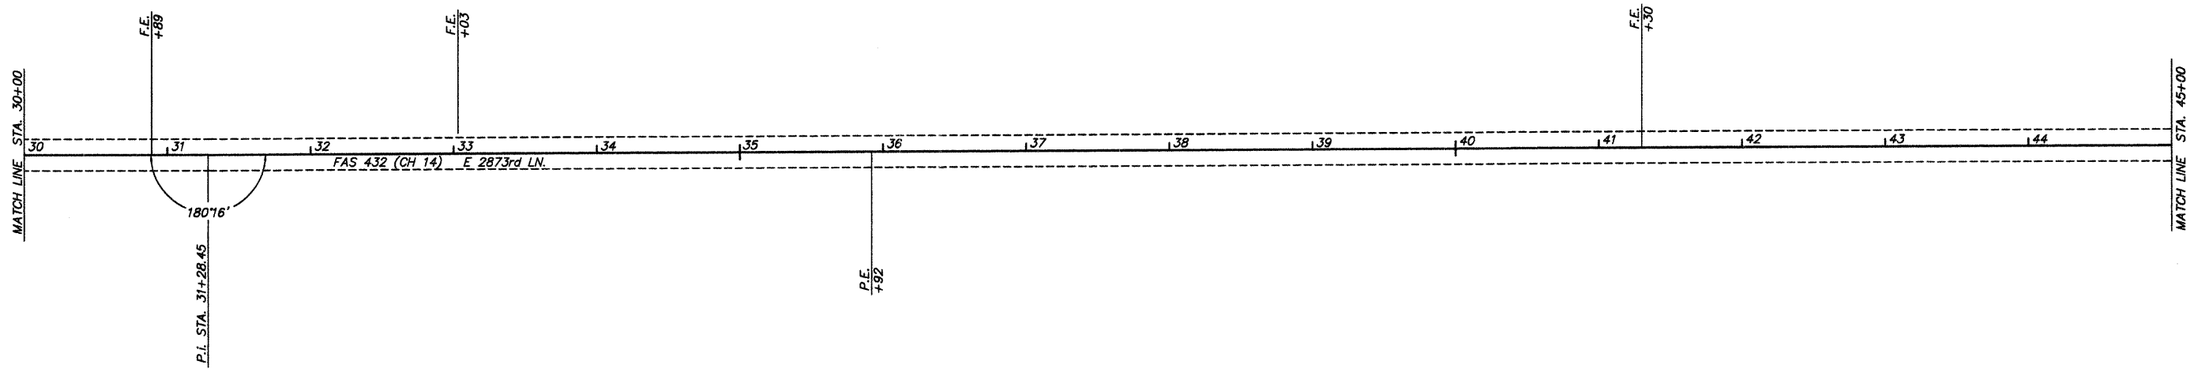

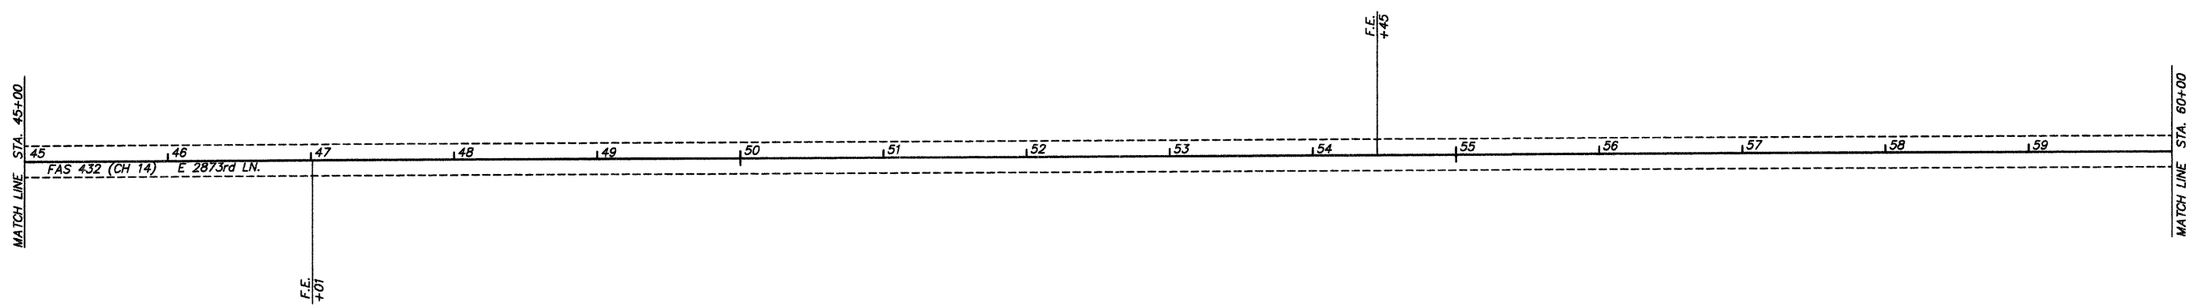
N