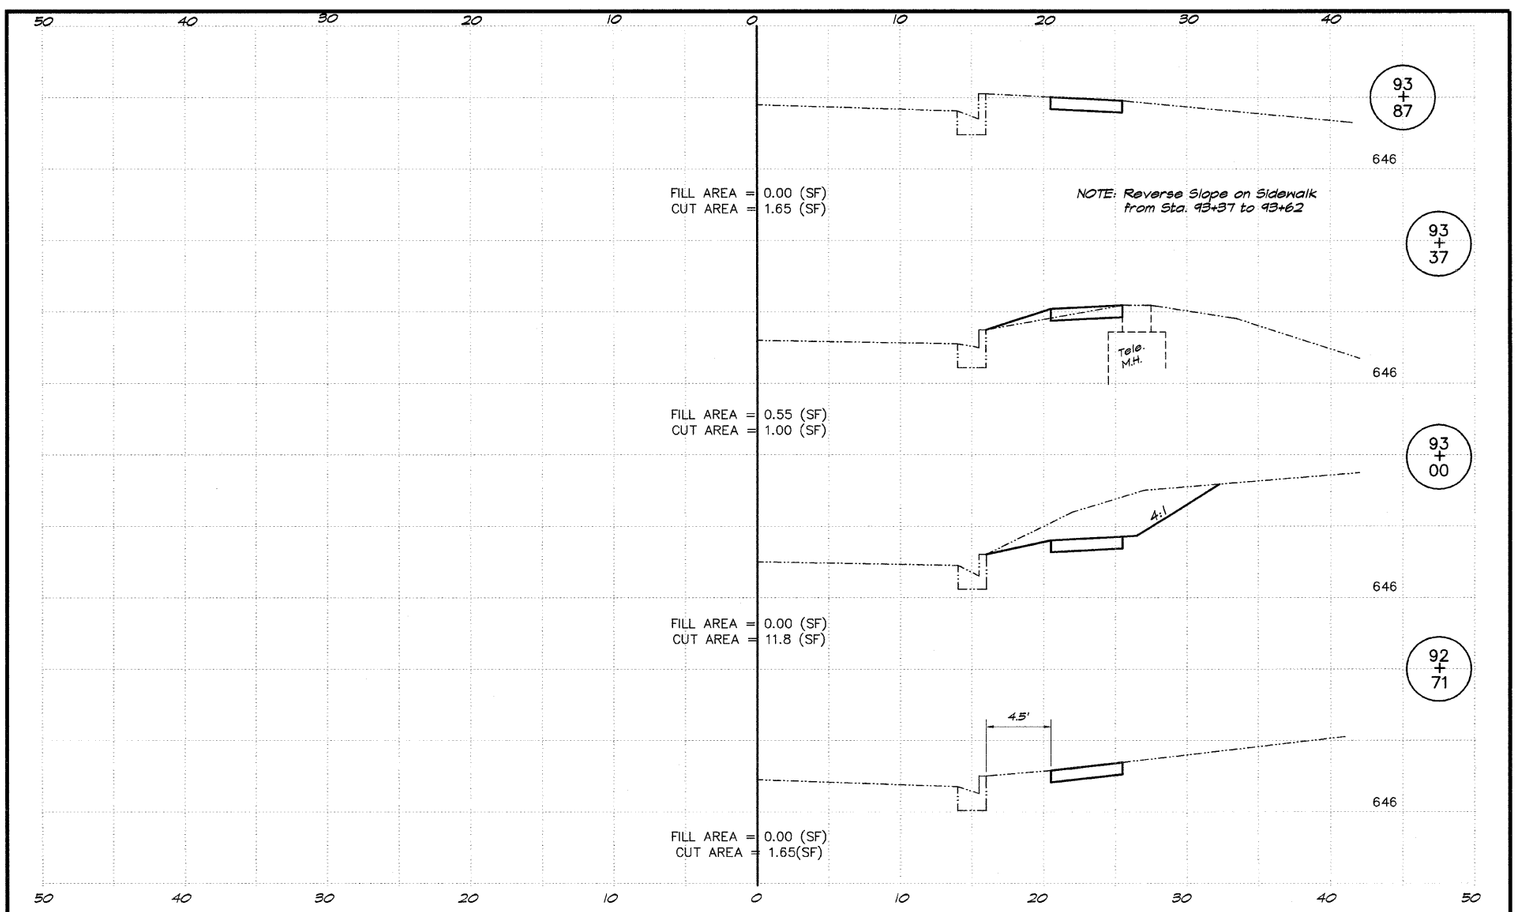

SIDEWALK CROSS-SECTION FROM STA. 92+71 TO STA 93+87

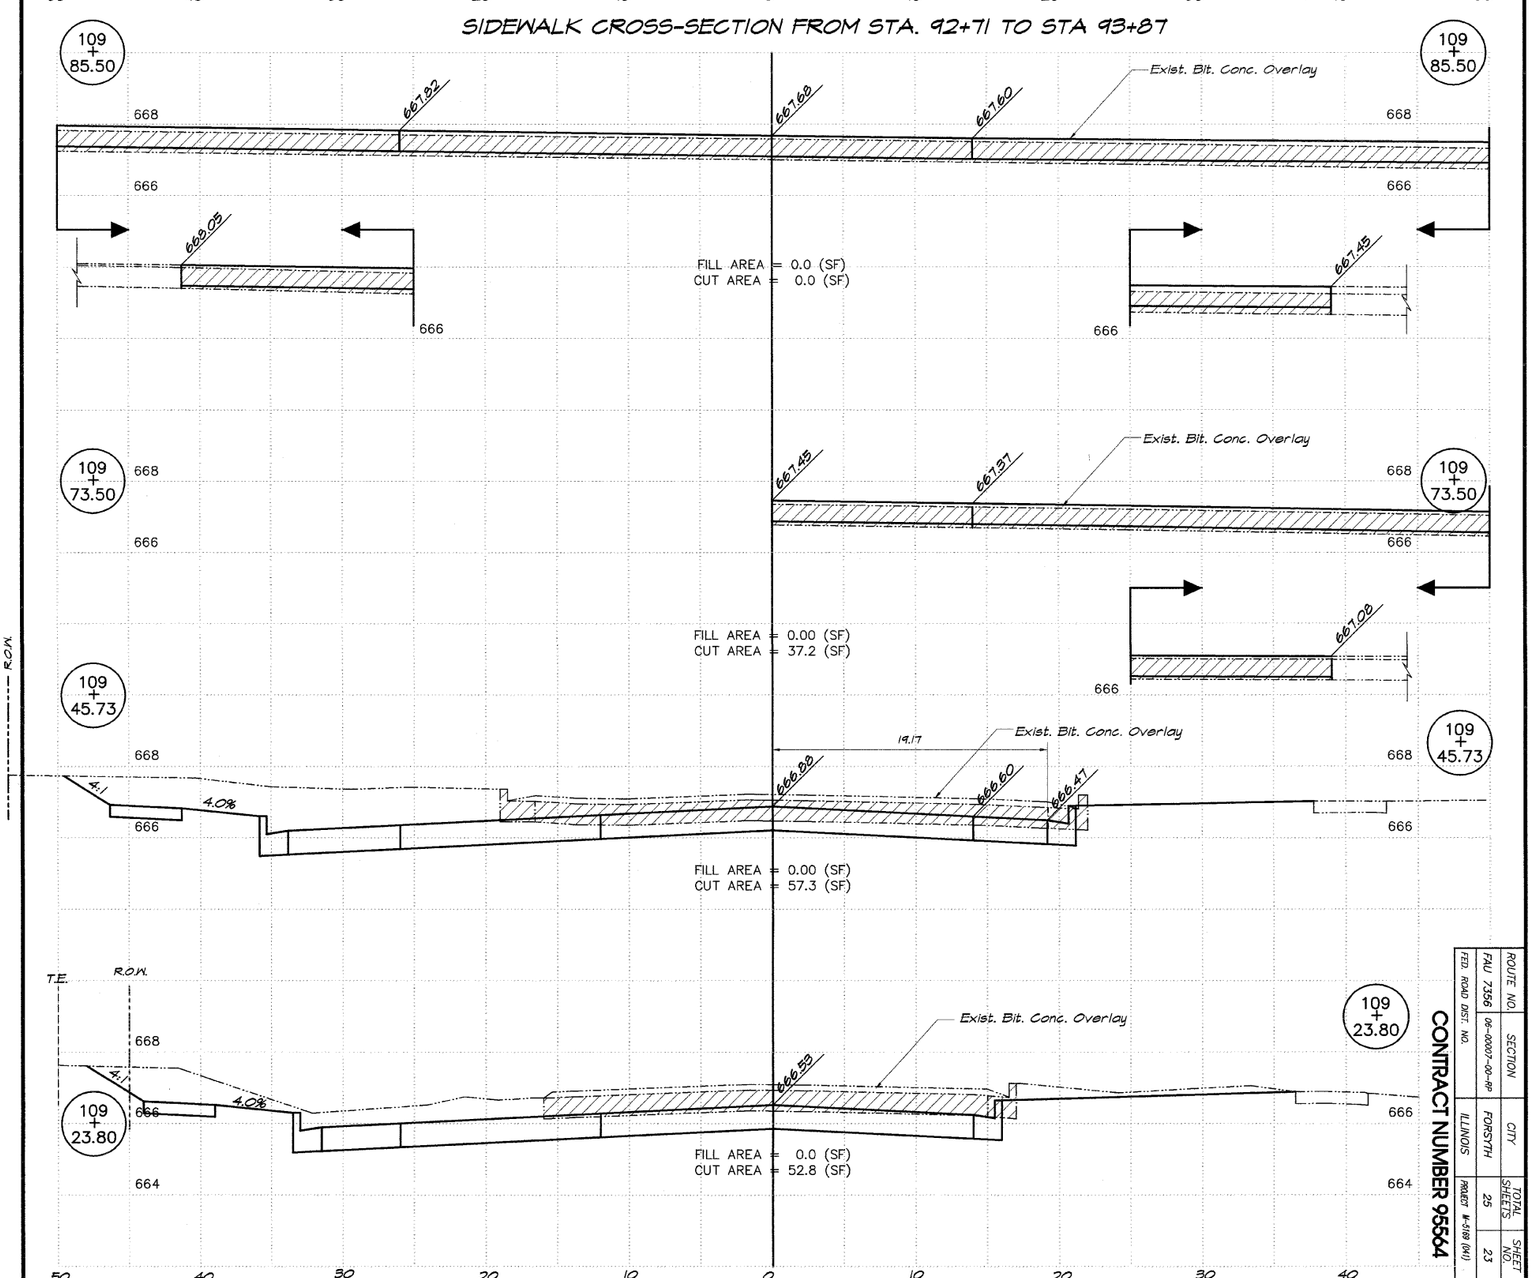

ROUTE NO.	SECTION	CITY	TOTAL SHEETS	SHEET NO.
FED. ROAD DIST. NO.	FAU 7356	06-00000-00-HP	FORSYTH	25	23
ILLINOIS	PROJECT M-598 (961)			

CONTRACT NUMBER 95564

SHEET NO. 23 OF 25

HORIZONTAL 0 20 40

VERTICAL 0 2 4

VILLAGE OF FORSYTH, ILLINOIS

HICKORY POINT DRIVE IMPROVEMENTS

CROSS SECTIONS - HICKORY POINT DRIVE

STATION 109+23.80 TO 109+85.0

SIDEWALK SECTIONS STATION 92+71.0 TO 93+87.0

DESIGNED	SCALE
MHP	Hor. 1" = 20' Ver. 1" = 2'
DRAWN	DATE
Les Jenkins	Jan. 2008
FIELD BOOK	JOB NO.
000	07-078

BAINBRIDGE GEE MILANSKI & ASSOCIATES, INC.
Consulting Engineers
1670 SOUTH TAYLORVILLE ROAD
DECATUR ILLINOIS
Illinois License 184-001265

REVISIONS		
NO.	BY	DATE

S:\VDOT\FY_07\SHT\Plan\V-alPlan\Sheet2.dwg 12/18/2008 10:00:16 AM