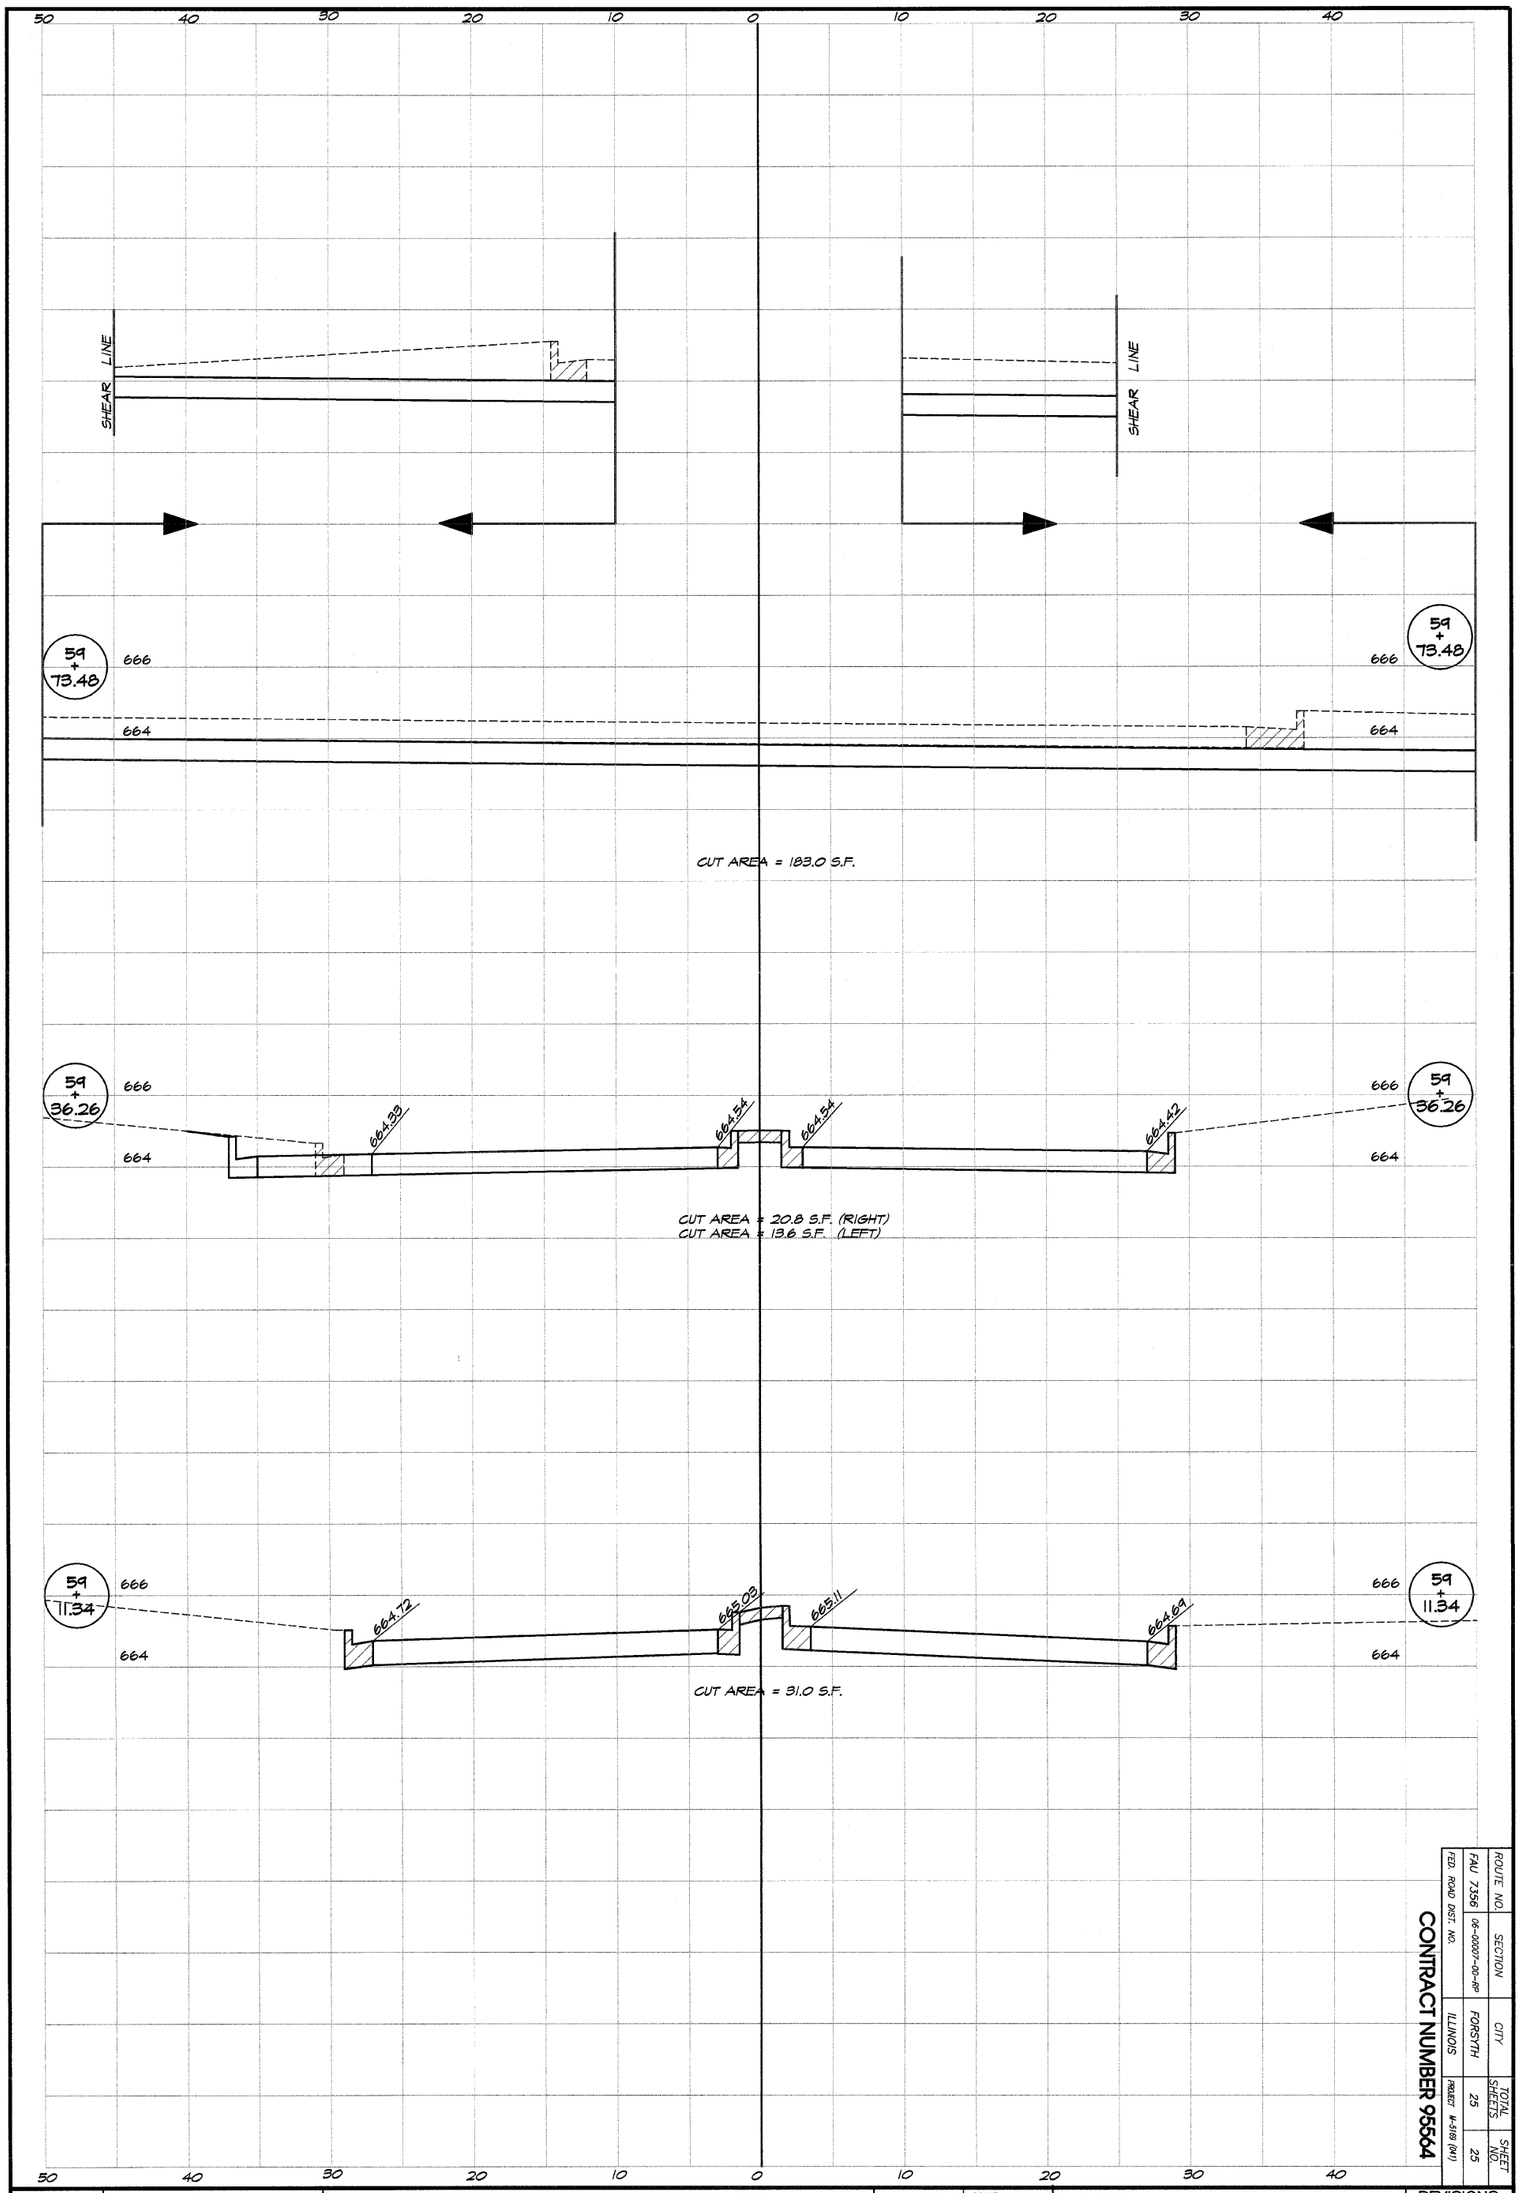

ROUTE NO.	SECTION	CITY	TOTAL SHEETS	SHEET NO.
FAU 7356	06-00007-00-RP	FORSYTH	25	25
FED. ROAD DIST. NO.		ILLINOIS	PROJECT M-5189 (041)	

CONTRACT NUMBER 95564

SHEET NO. 25 OF 25

0 20 40 HORIZONTAL

0 2 4 VERTICAL

VILLAGE OF FORSYTH, ILLINOIS

HICKORY POINT DRIVE IMPROVEMENTS

CROSS SECTIONS - MALL ENTRANCE

STATION 59+11.34 TO 59+73.48

DESIGNED	SCALE
MHP	Hor. 1" = 20' Ver. 1" = 2'
DRAWN	DATE
Les Jenkins	Jan. 2008
FIELD BOOK	JOB NO.
000	07-078

BAINBRIDGE GEE MILANSKI & ASSOCIATES, INC. Consulting Engineers
1670 SOUTH TAYLORVILLE ROAD
DECATUR ILLINOIS
Illinois License 184-001255

REVISIONS

NO.	BY	DATE