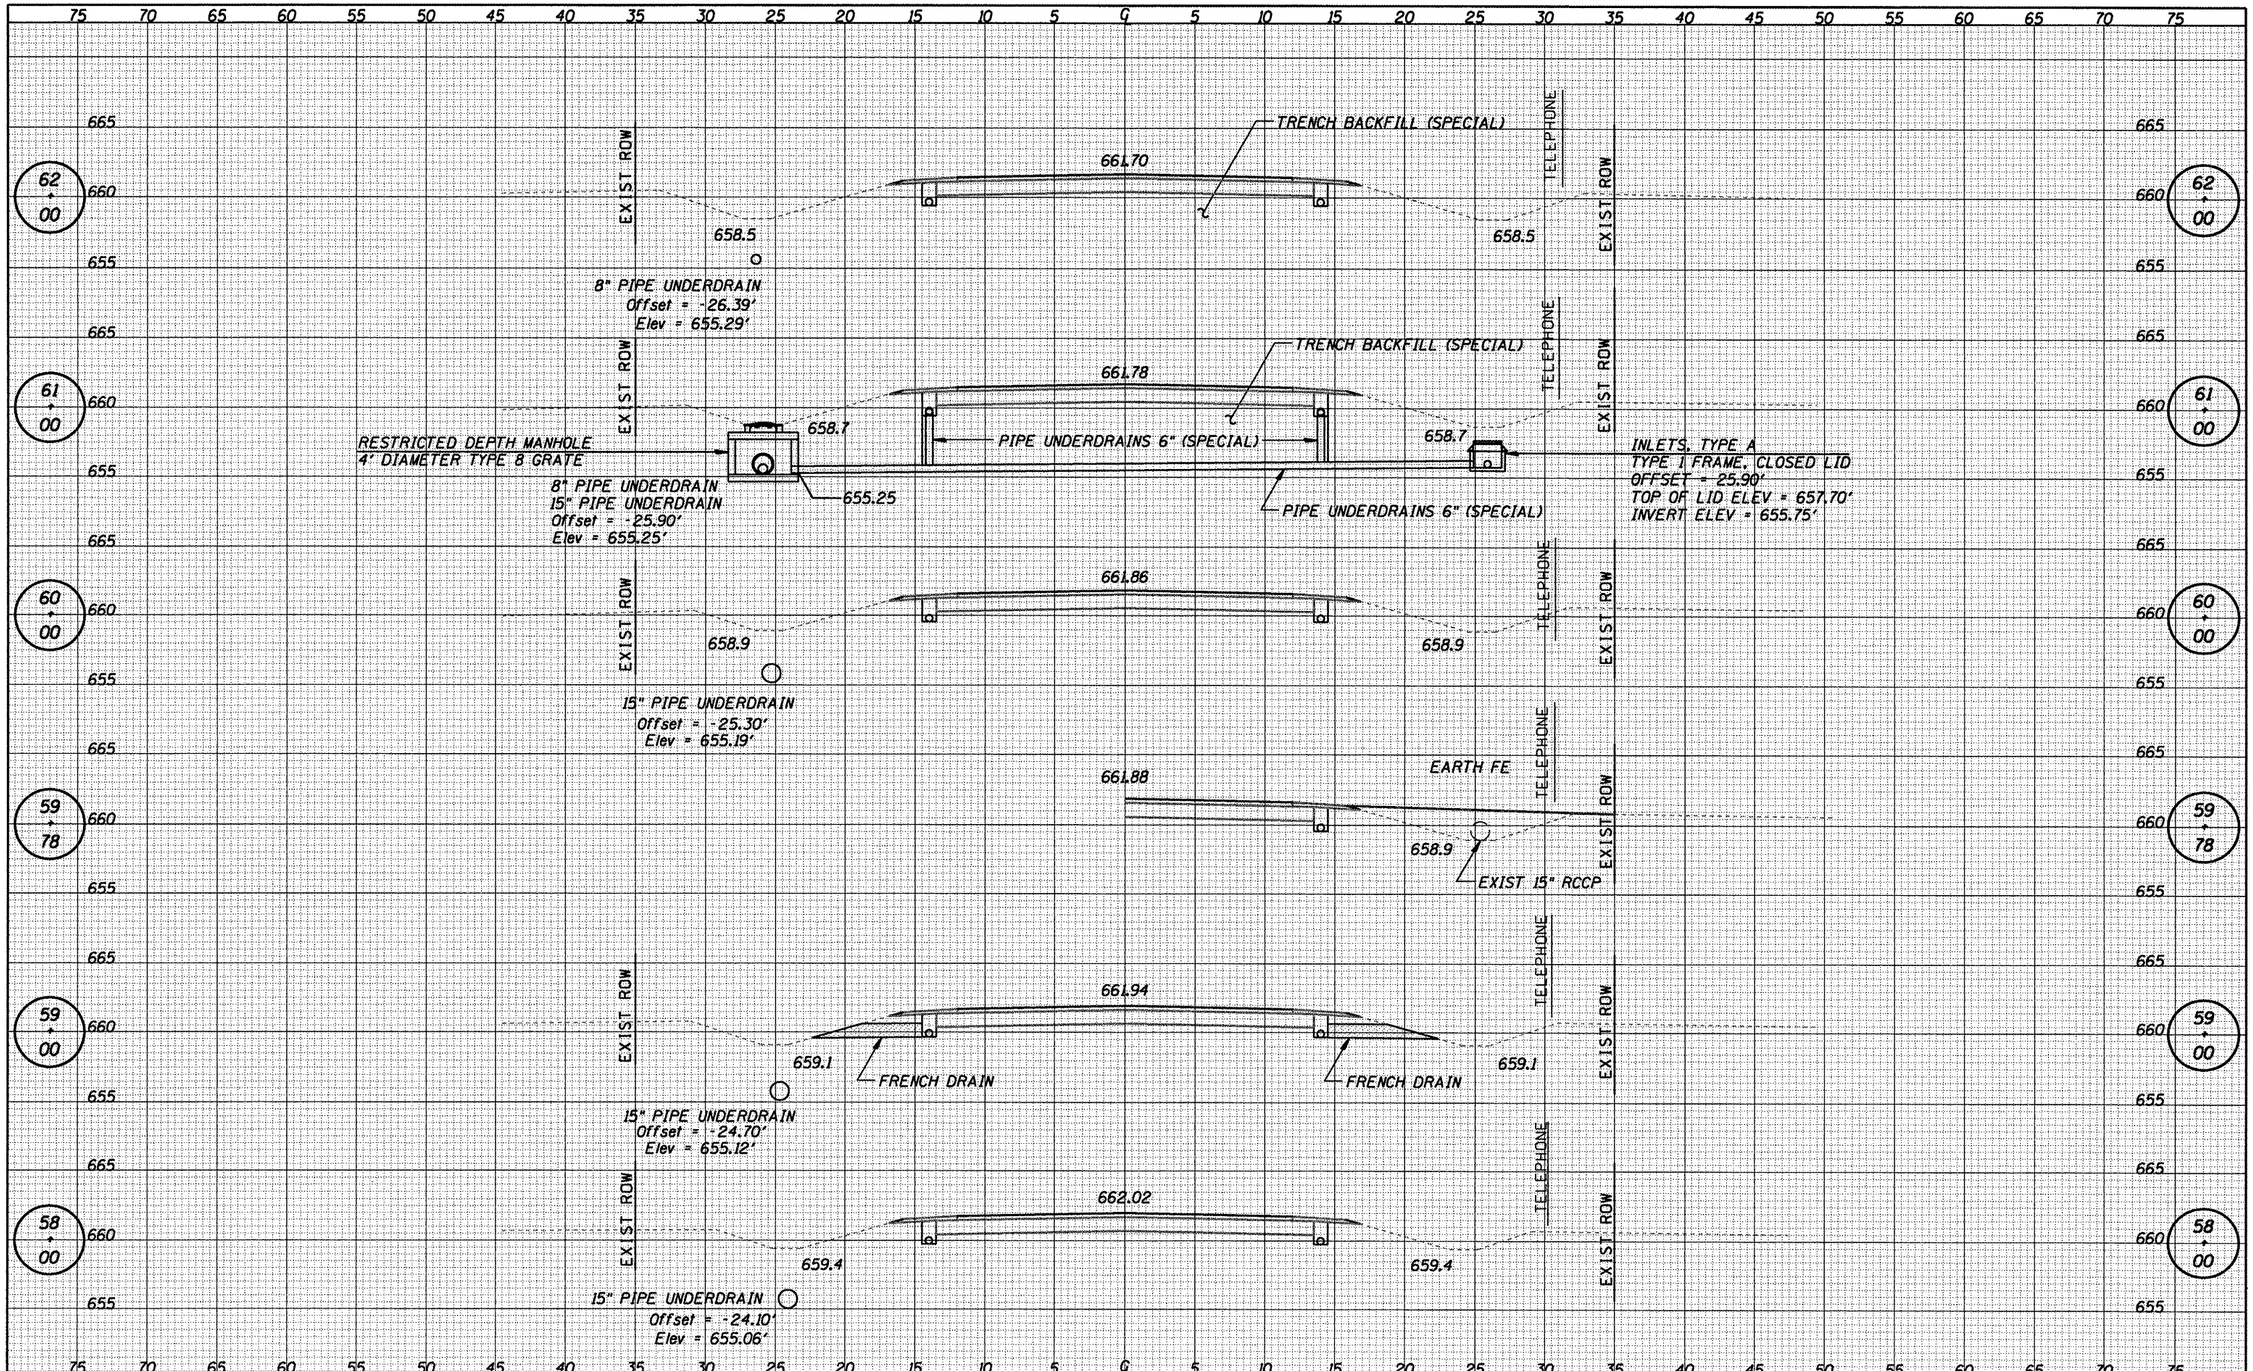

CUMMINS ENGINEERING CORPORATION	JOB = 2096.1	DESIGNED - NAK	REVISED -	MOULTRIE COUNTY BETHANY FINDLAY RD. IMPROVEMENTS	CROSS SECTIONS – CH 13
	FILE NAME = 2096xsecCH13.dgn	DRAWN - AJH	REVISED -		
	PLOT SCALE = 10.00 ft / IN.	CHECKED - NAK	REVISED -		
	PLOT DATE = 12/22/2008	DATE - 10/15/2008	REVISED -		SCALE: SHEET NO. OF SHEETS STA. 58+00 TO STA. 62+00

F.A.S. RTE.	SECTION	COUNTY	TOTAL SHEETS	SHEET NO.
650	02-00062-01-PV	MOULTRIE	44	34
CH 13, BETHANY FINDLAY RD.		CONTRACT NO. 95568		
FED. ROAD DIST. NO.	ILLINOIS	FED. AID PROJECT		

FINAL SURVEY: NOTE BOOK NO. / SURVEYED / PLOTTED / TEMPLATE / AREAS / AREAS CHECKED / BY / DATE

ORIGINAL SURVEY: NOTE BOOK NO. / SURVEYED / PLOTTED / TEMPLATE / AREAS / AREAS CHECKED / BY / DATE