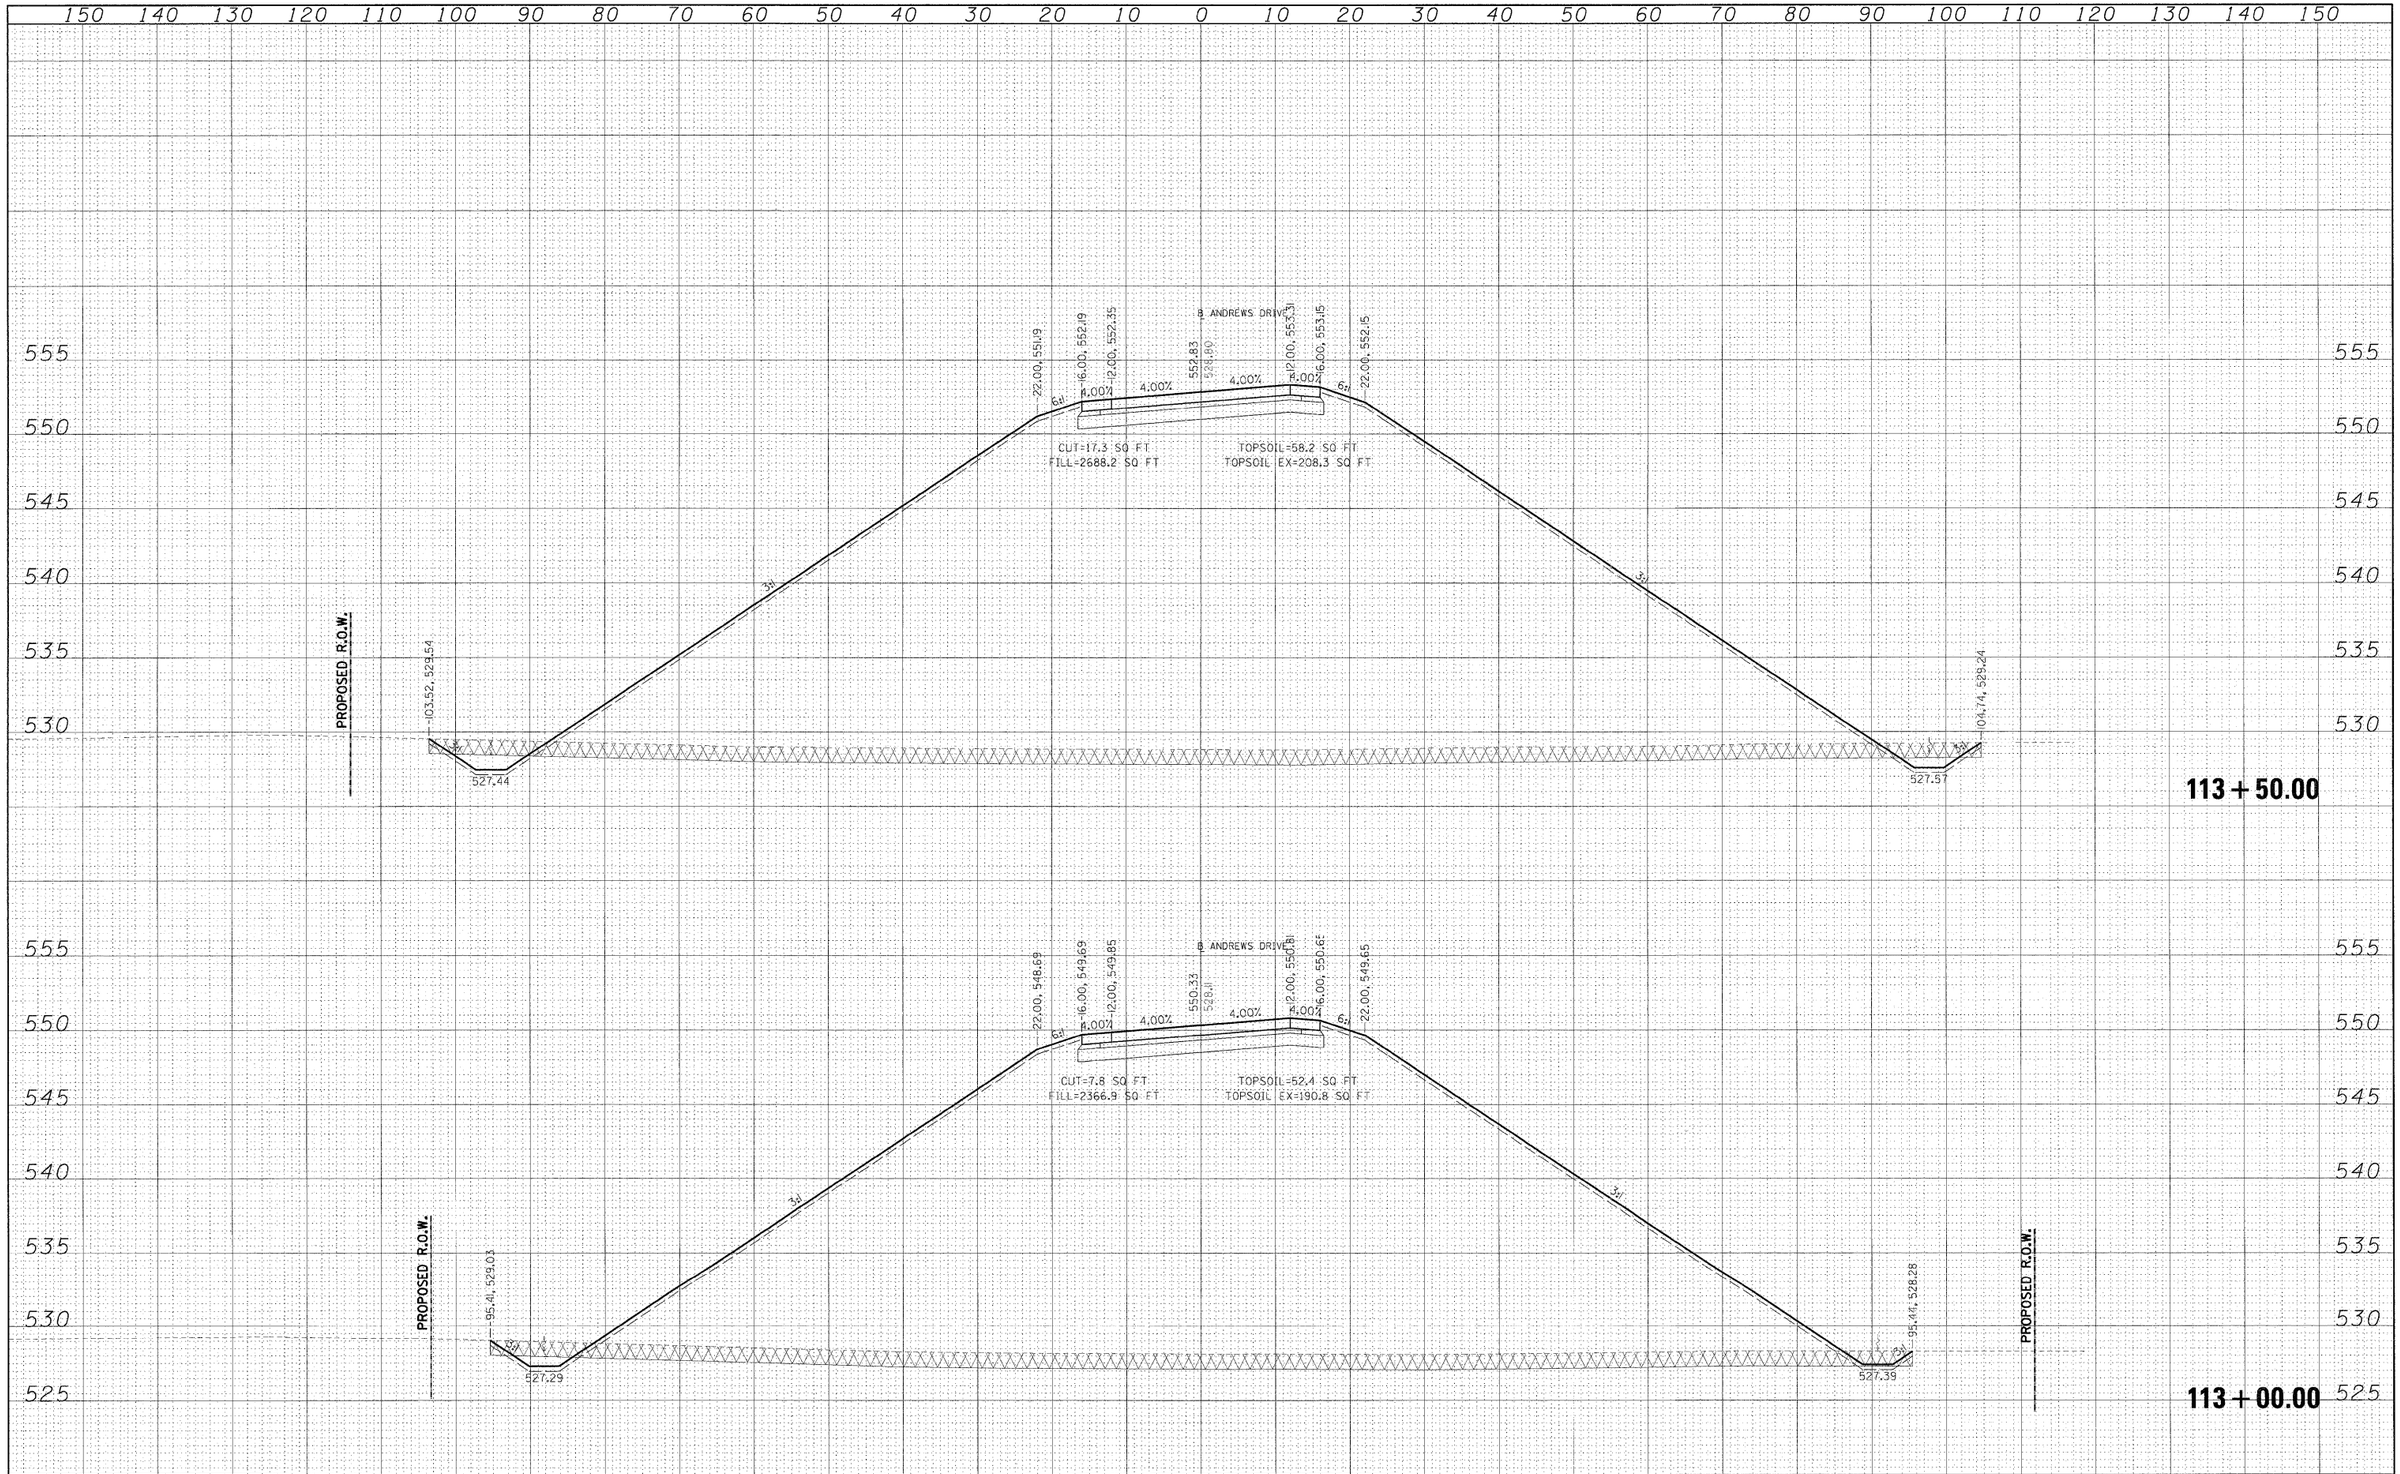

FINAL SURVEY	BY	DATE
SURVEYED		
PLOTTED		
TRACED		
AREAS		
AREAS CHECKED		
NOTE BOOK NO.		

ORIGINAL SURVEY	BY	DATE
SURVEYED		
PLOTTED		
TRACED		
AREAS		
AREAS CHECKED		
NOTE BOOK NO.		

FILE NAME =	USER NAME = Pop20836	DESIGNED - DJP	REVISED -
I:\04_jobs\0452012\CADD\Road\Sheet\C-301-XSANDREWS-2.dgn		DRAWN - DJP	REVISED -
	PLOT SCALE = 10.0000 ' / in.	CHECKED - MH	REVISED -
	PLOT DATE = 12\23\2008	DATE - ---	REVISED -

STATE OF ILLINOIS
DEPARTMENT OF TRANSPORTATION

CROSS SECTIONS–ANDREWS DRIVE

SCALE: | SHEET NO. OF SHEETS | STA. 113+00.00 TO STA. 113+50.00

F.A. RTE.	SECTION	COUNTY	TOTAL SHEETS	SHEET NO.
	99-00036-00-BR	BOND	99	74
		CONTRACT NO. 97366		

FED. ROAD DIST. NO. | ILLINOIS | FED. AID PROJECT