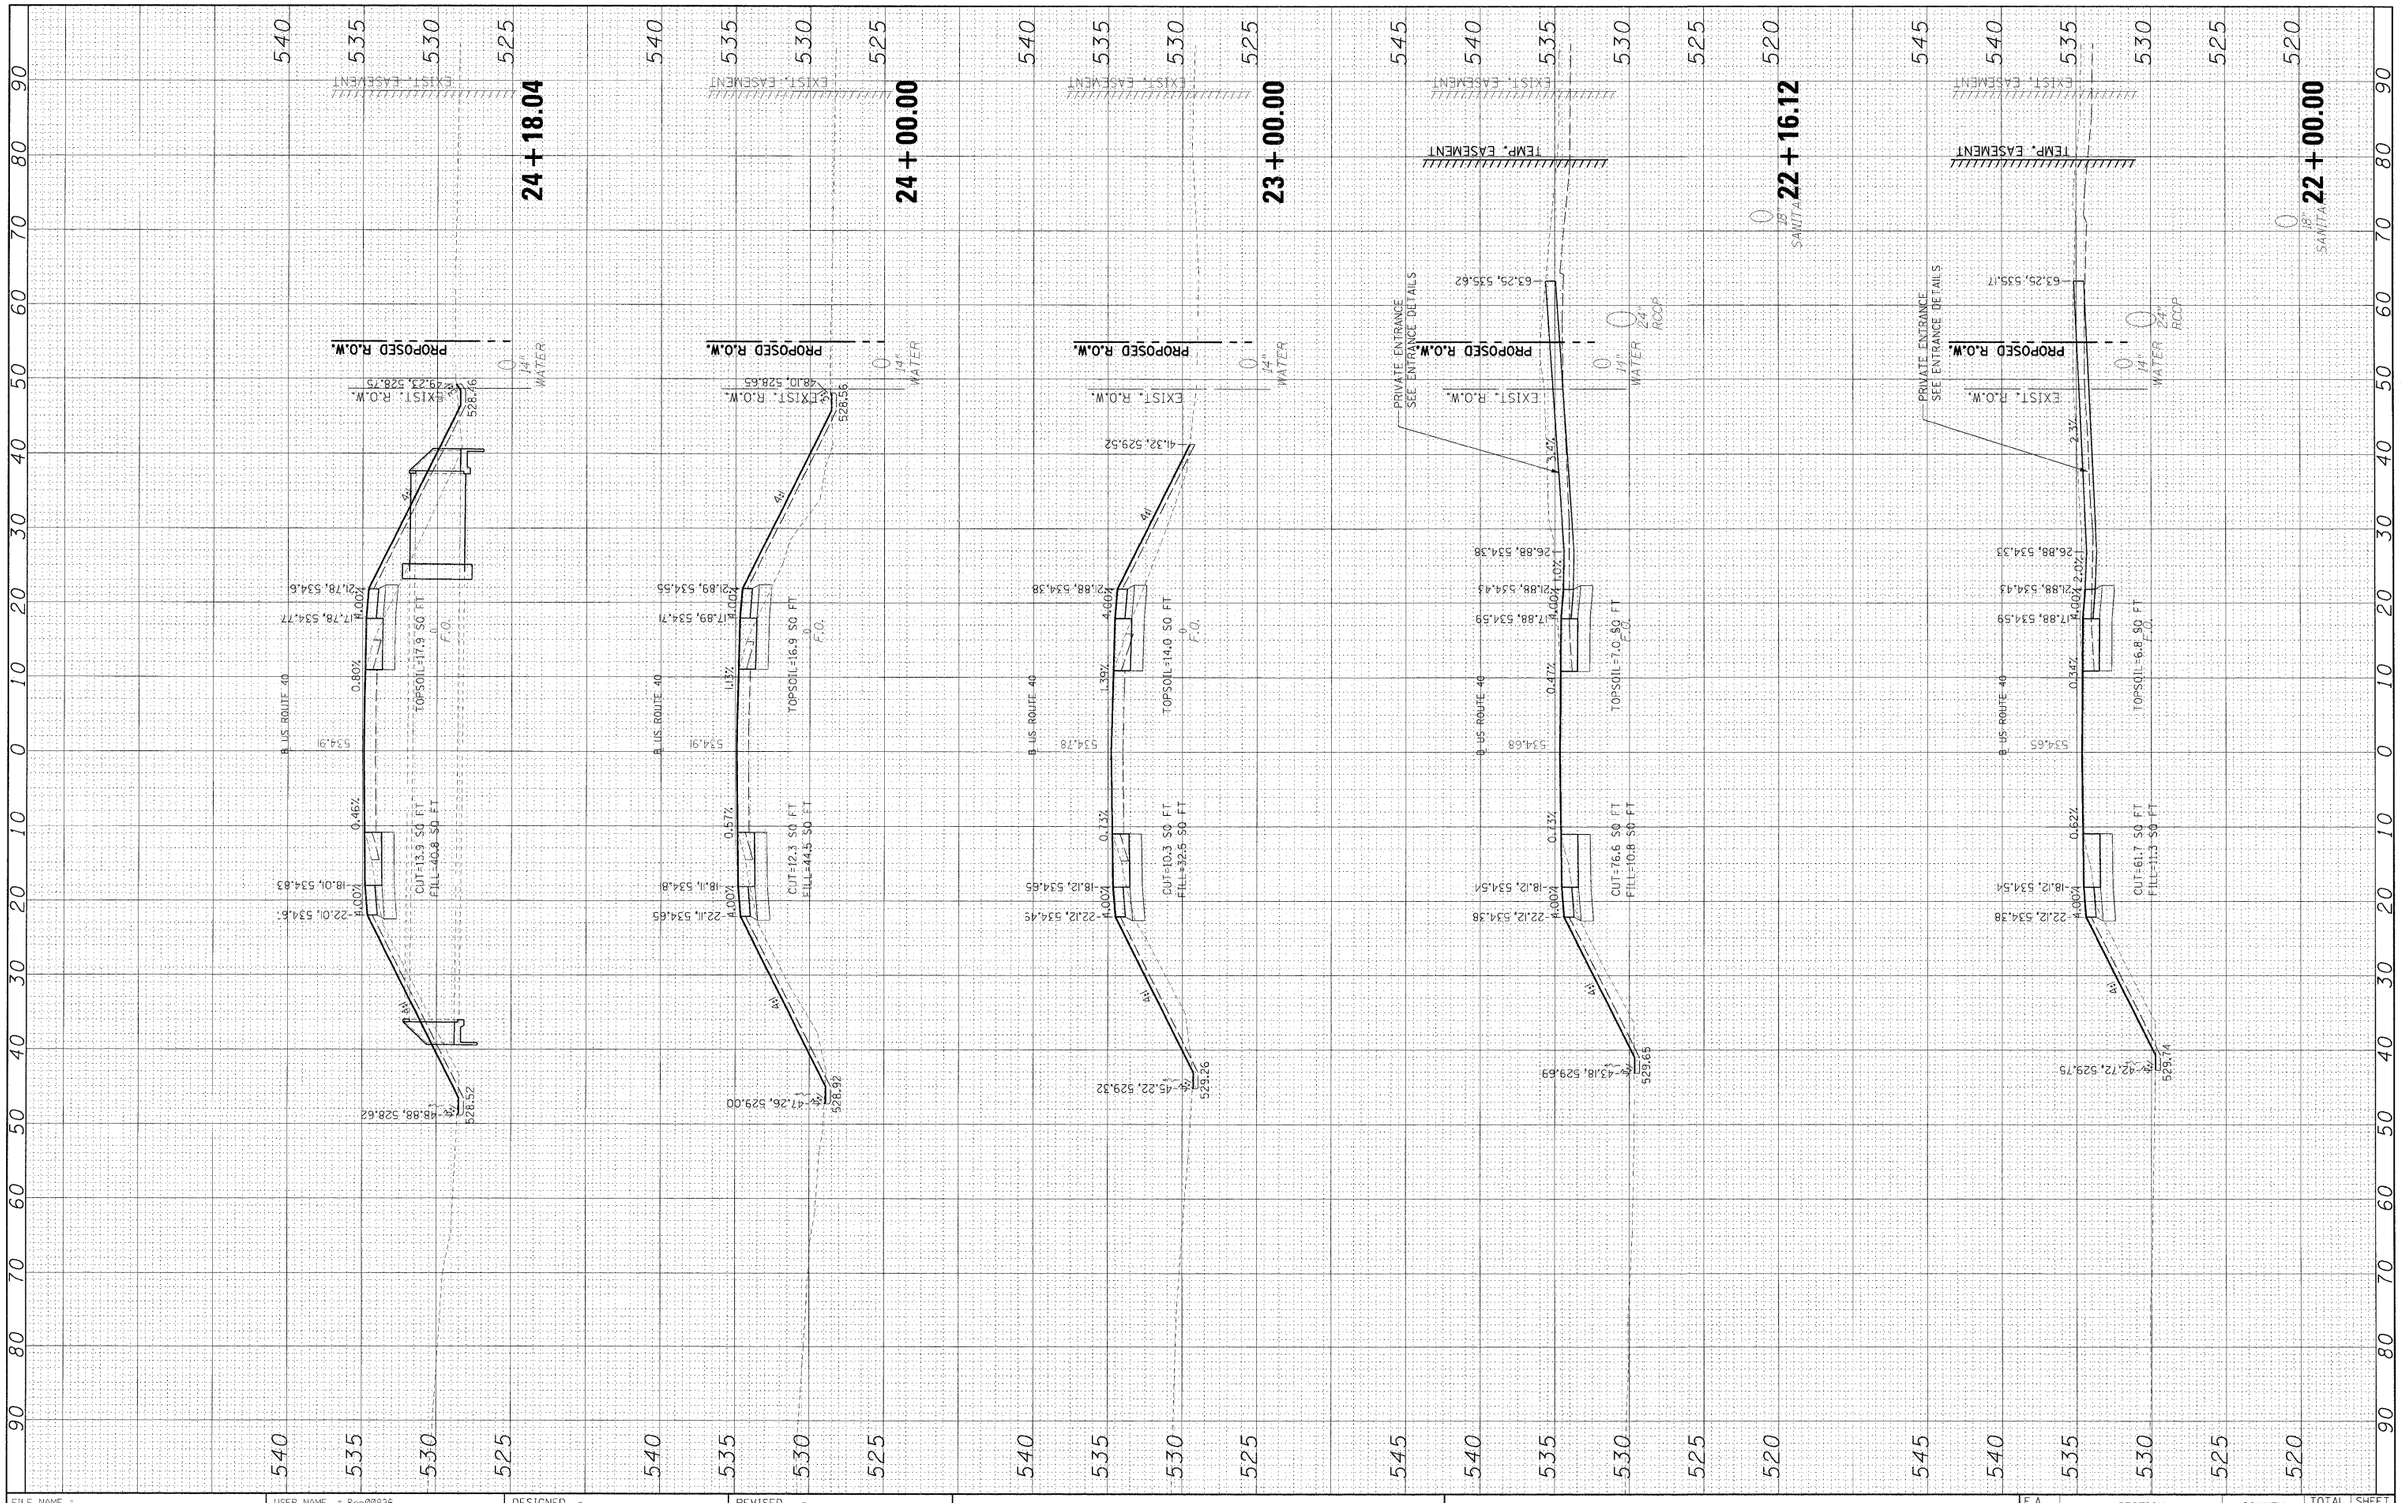

FILE NAME =	USER NAME = Pop00836	DESIGNED -	REVISED -
I:\04_jobs\04S2812\CADD\Road\Sheet\C-303-XSUS40.dgn		DRAWN -	REVISED -
	PLOT SCALE = 10.0000 ' / in.	CHECKED -	REVISED -
	PLOT DATE = 12\23\2008	DATE -	REVISED -

STATE OF ILLINOIS
DEPARTMENT OF TRANSPORTATION

CROSS SECTIONS–U.S. ROUTE 40

SCALE: | SHEET NO. OF SHEETS | STA. 22+00.79 TO STA. 24+18.04

F.A. RTE.	SECTION	COUNTY	TOTAL SHEETS	SHEET NO.
	97-00036-00-BR	BOND	99	95
		CONTRACT NO. 97366		
FED. ROAD DIST. NO.	ILLINOIS	FED. AID PROJECT		

FINAL SURVEY — NOTE BOOK — NO. — BY — DATE
SURVEYED — PLOTTED — DRAWN — TRACED — AREAS — AREAS CHECKED

ORIGINAL SURVEY — NOTE BOOK — NO. — BY — DATE
SURVEYED — PLOTTED — DRAWN — TRACED — AREAS — AREAS CHECKED