CONTRACT NO. 98985

F.A.P. RTE.	SECTION	COUNTY	TOTAL SHEETS	SHEET NO.
331	*	JACKSON	23	9
STA.		TO STA.		
FED. ROAD DIST. NO.	ILLINOIS	FED. AID PROJECT		

* (12-3)RS-2,(4-5)RS-3

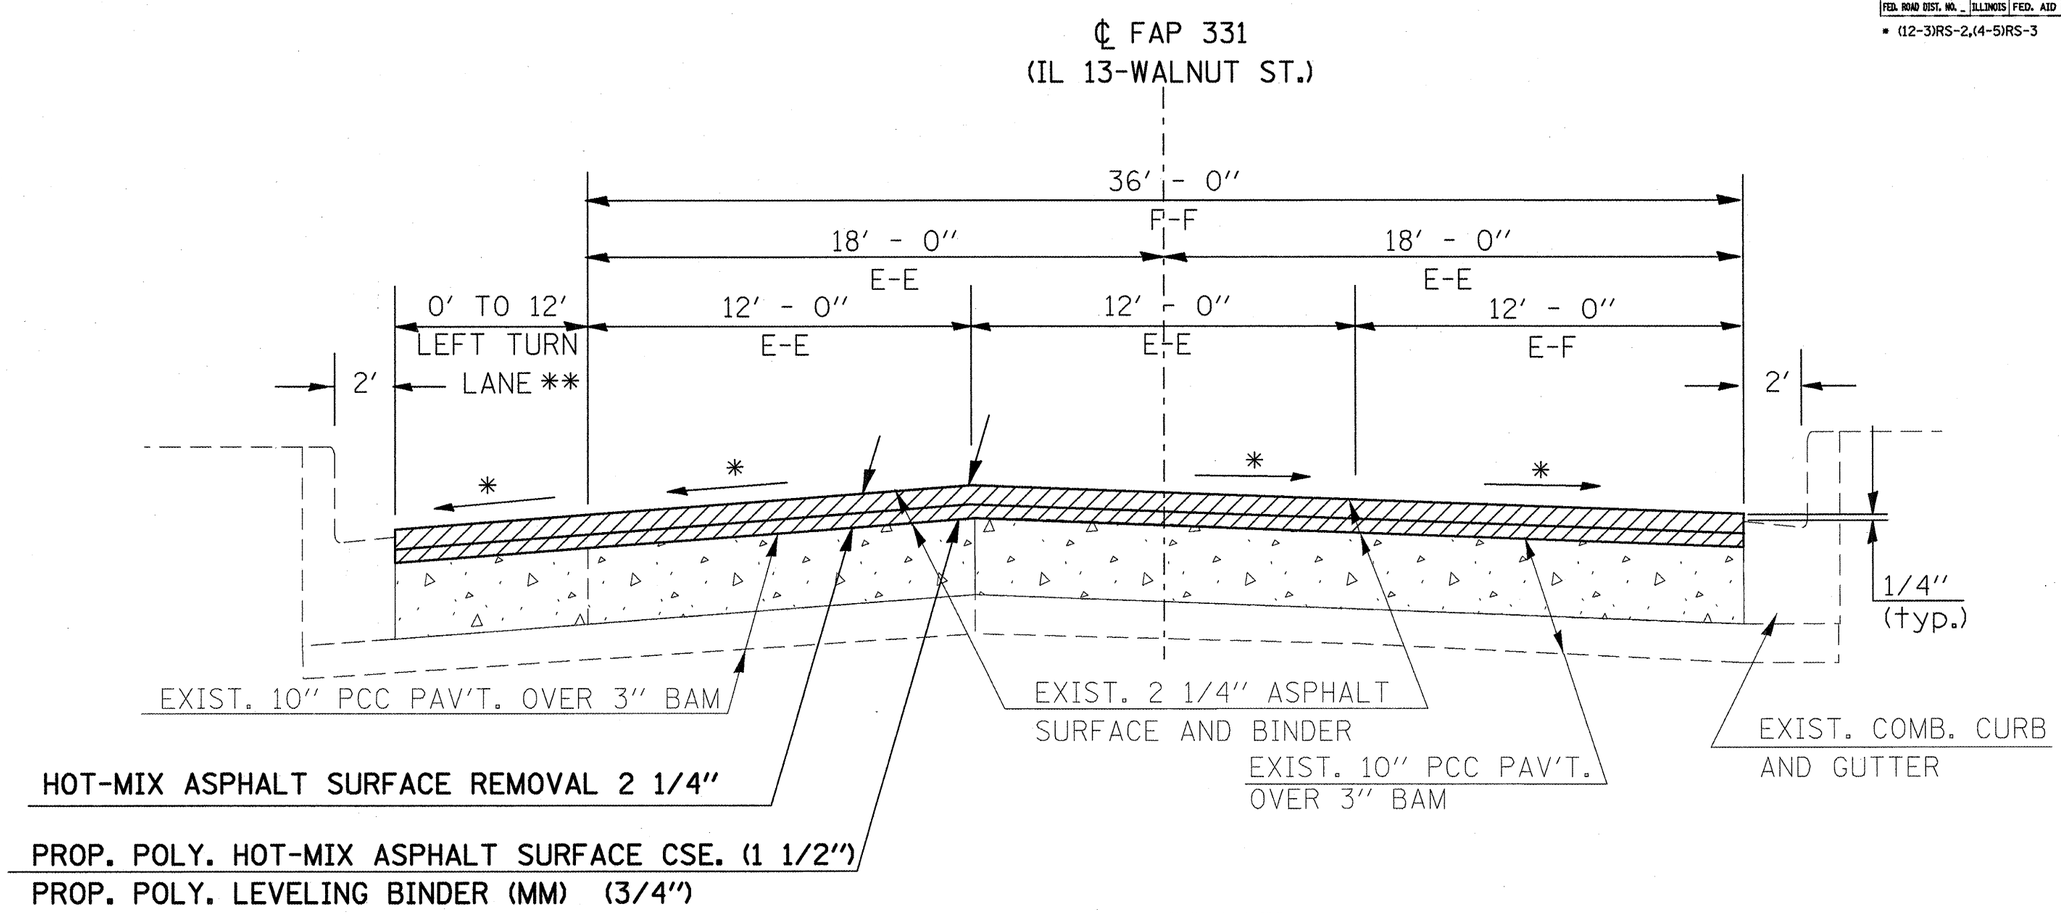

TO BE USED:
STA. 156+48 (WALL ST.) TO STA. 184+65 (LEWIS LN.)
** STA. 181+00 TO STA. 184+65 BUTT JT. (LEFT TURN LANE LOCATION)

* MATCH EX. SLOPE

PLOT DATE = 12/4/2008
FILE NAME = c:\pw_work\pwidot\mocordlr\dms43648\d9844486pl.m32
PLOT SCALE = 100.0966 ' / IN.
USER NAME = mocordlr

TYPICAL SECTION – STA. 156+60 TO STA. 184+60