CONTRACT NO. 99345
PROJECT # TCSP-IL08(012)

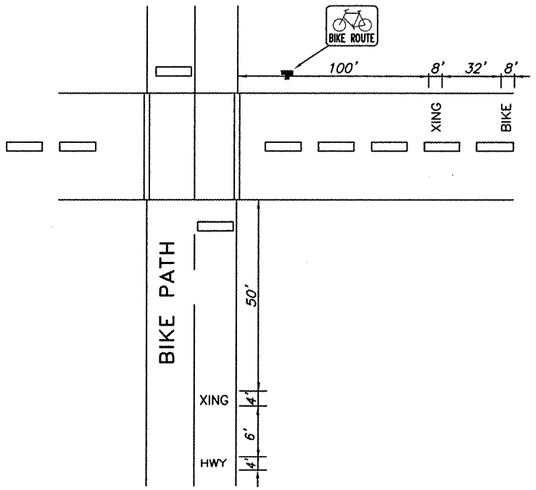

TYPICAL STREET INTERSECTION MARKING

NO SCALE

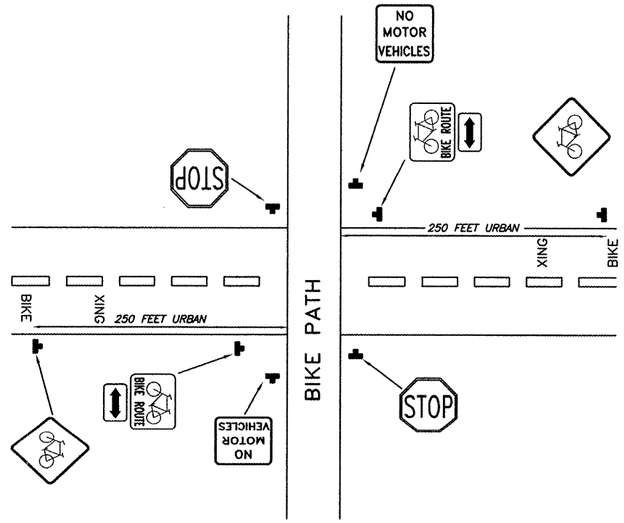

TYPICAL SIGNING OF BICYCLE TRAIL

NO SCALE

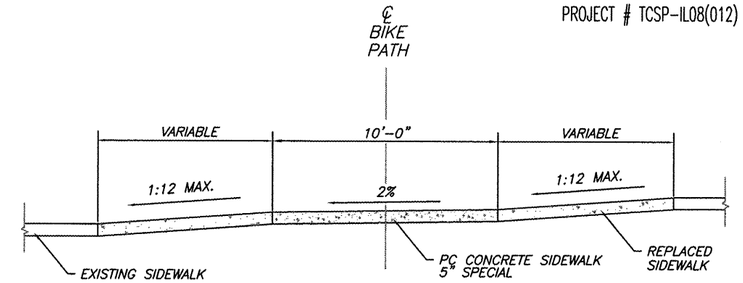

TYPICAL BIKE PATH SECTION AT SIDEWALK INTERSECTIONS

NO SCALE

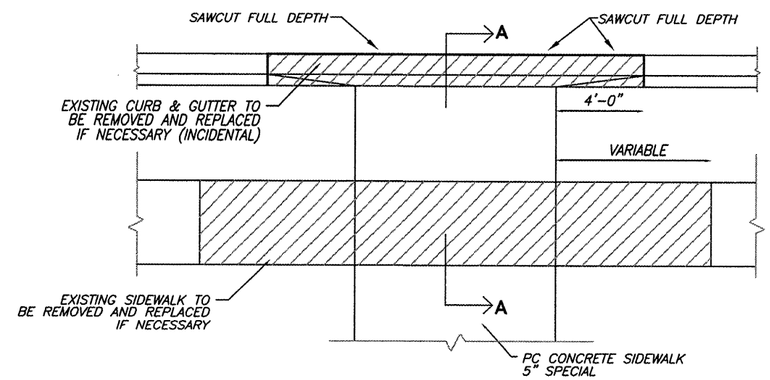

TYPICAL BIKE PATH PLAN - STREET INTERSECTION

NO SCALE

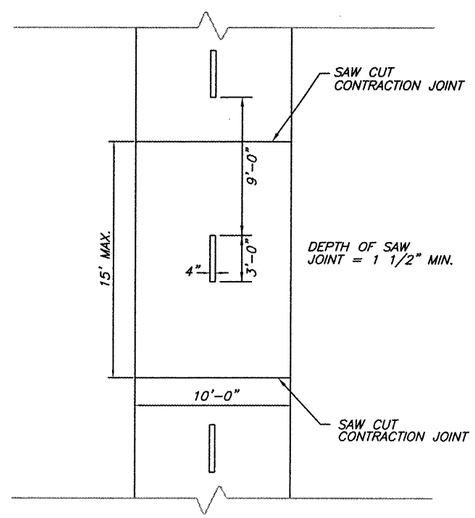

TYPICAL MARKING AND SAW JOINT SPACING DETAIL

NO SCALE

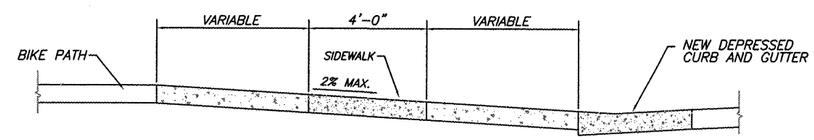

SECTION A-A

NO SCALE

BROWN AND ROBERTS, INC.
CONSULTING ENGINEERS & LAND SURVEYORS
1 WEST RIDGE ROAD HARRISBURG, IL. 62946 (618) 252-8111

CITY OF ELDORADO
ILLINOIS TRANSPORTATION ENHANCEMENT PROGRAM
MISCELLANEOUS DETAILS

Drawn By:	Checked By:
GSS	MWR

Revisions

Item	Date	By

Scale: AS SHOWN	Field Bk:
Job Number: 05-138	Date: 05/08

Sheet **4** of 47

18 Dec 2008 - 12:32pm X:\2005\051138\ac\Eldorado Plans\miscellaneous details.dwg: Layout Tab "Model"