ROUTE	SECTION	COUNTY	TOTAL SHEETS	SHEET NUMBER
	08-00037-00-BT	SALINE	47	45
ELDORADO - IDOT		BIKE/PEDESTRIAN PATH		
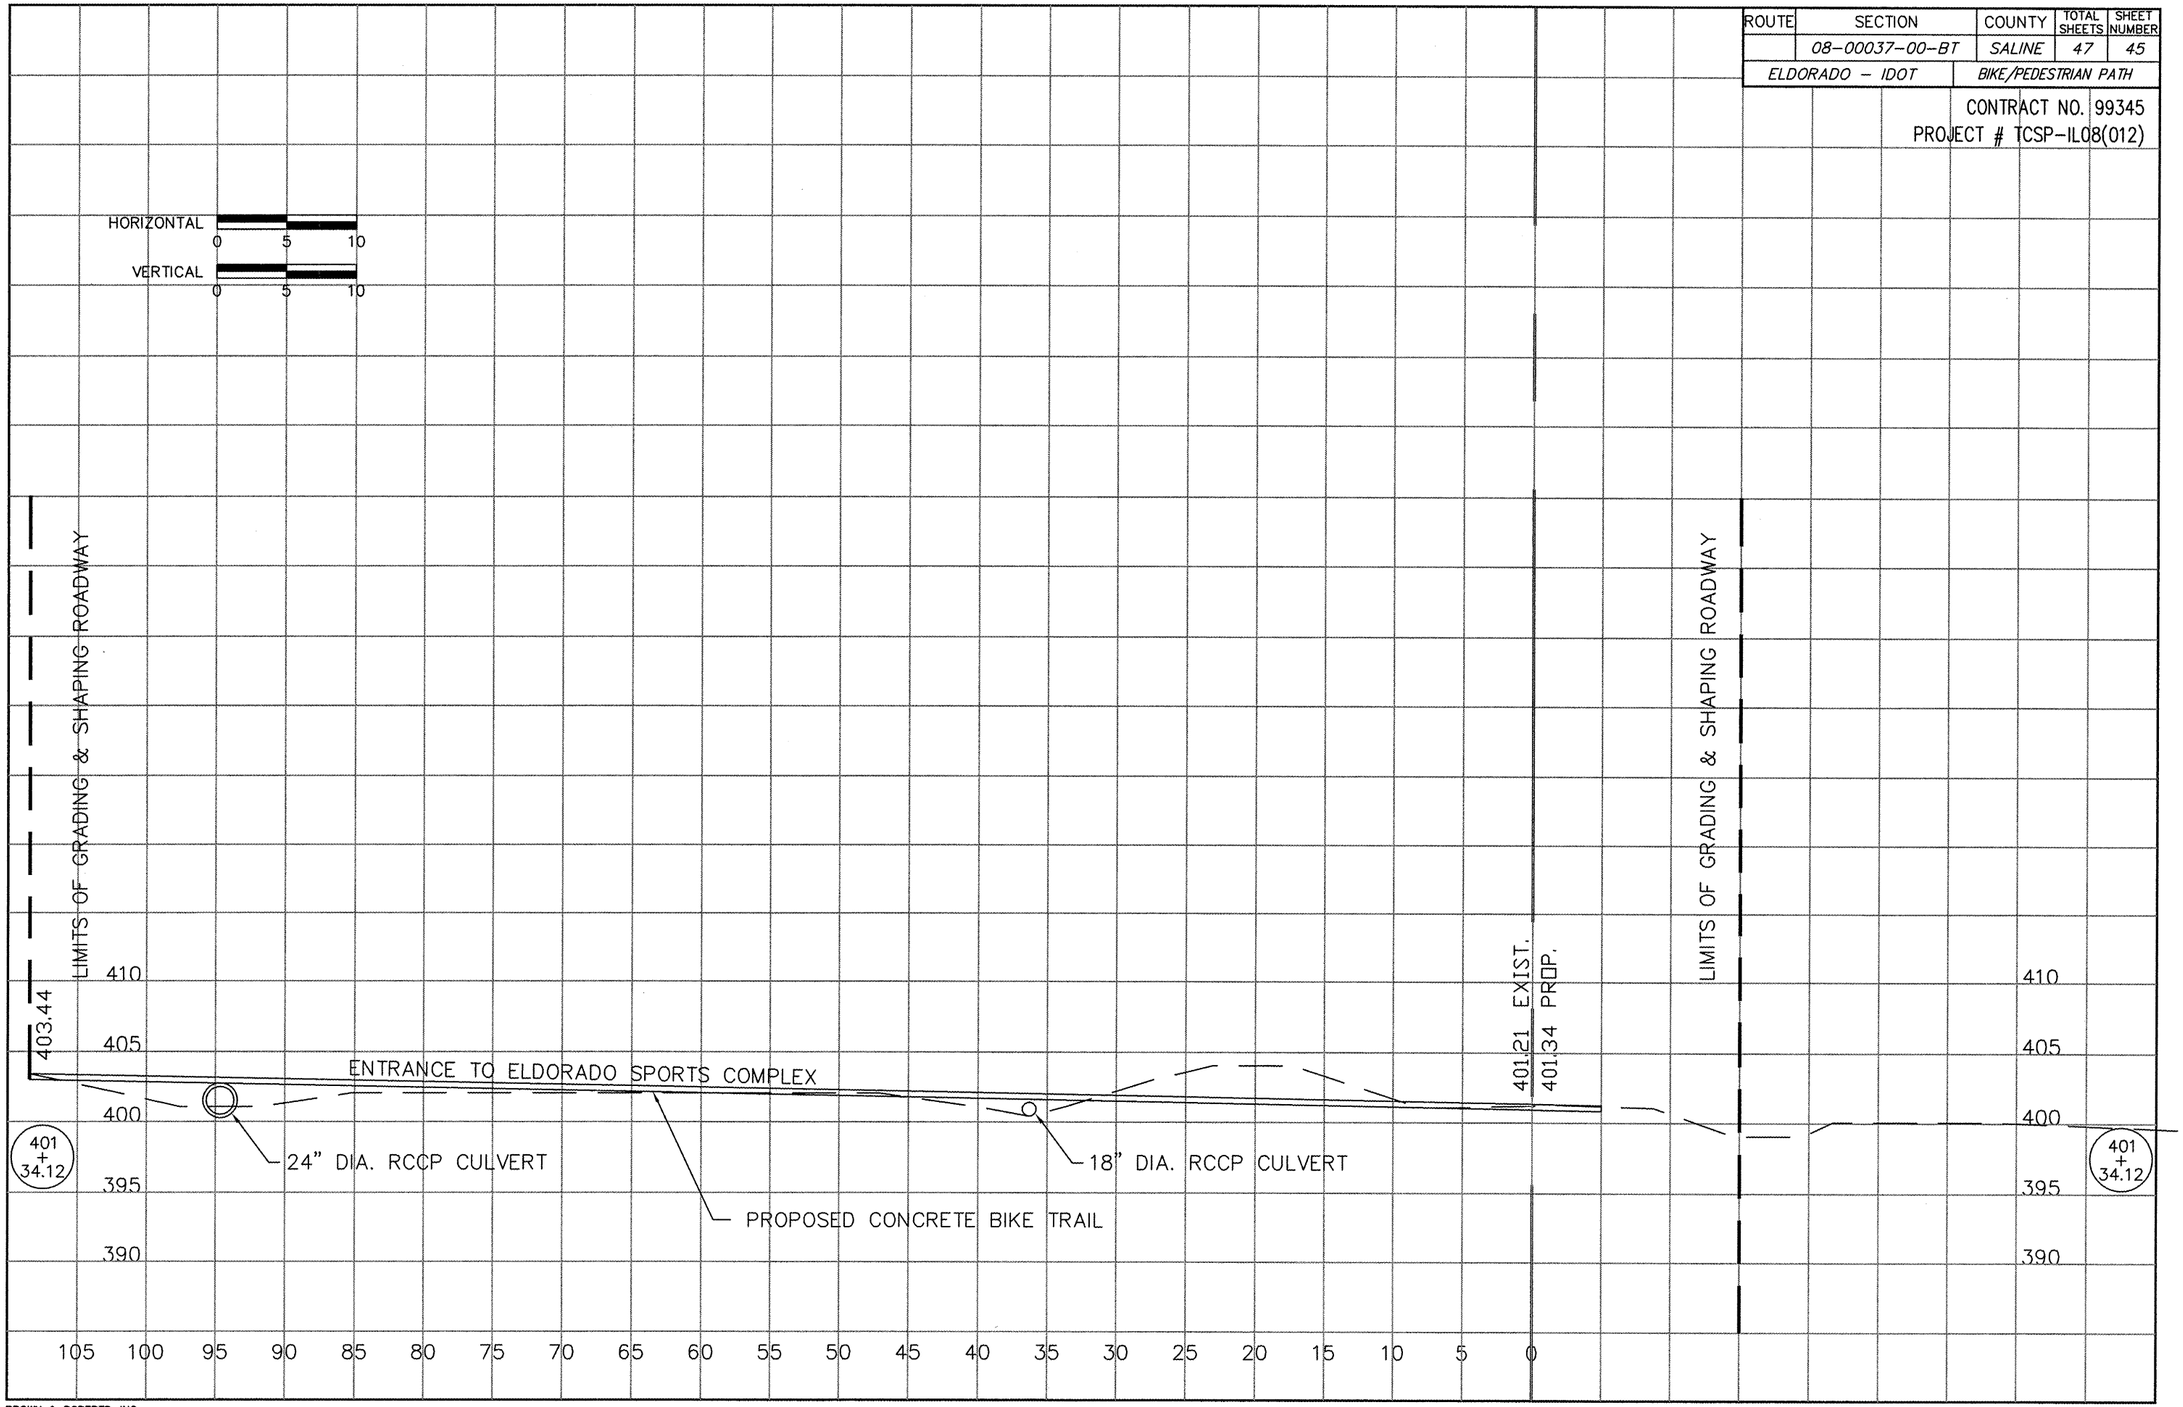
CONTRACT NO. 99345
PROJECT # TCSP-IL08(012)