GUARDRAIL ITEMS										
LOCATION		63000001	63000003	63100045	63100089	63100167	63100169	78200005	72501000	Z0001002
		STEEL PLATE BEAM GUARDRAIL, TY A, 6' POSTS	STEEL PLATE BEAM GUARDRAIL, TY A, 9' POSTS	TRAFFIC BARRIER TERMINAL, TY 2	TRAFFIC BARRIER TERMINAL, TY 6B	TRAFFIC BARRIER TERMINAL, TY 1 (SPECIAL) TANGENT	TRAFFIC BARRIER TERMINAL, TY 1 (SPECIAL) FLARED	GUARDRAIL REFLECTORS, TY A	TERMINAL MARKER - DIRECT APPLIED	GUARDRAIL AGGREGATE EROSION CONTROL
		FT	FT	EACH	EACH	EACH	EACH	EACH	EACH	TON
SOUTHBOUND										
867+34.1 TO 873+18.4	RT	487.7		1.0		1.0		6.0	1.0	112.3
STA894+96.8 TO 909+98.5	RT	1396.9		1.0			1.0	8.0	1.0	300.3
STA 978+14.5 TO 981+58.7	LT	221.9			1.0	1.0		4.0	1.0	65.7
STA 979+67.1 TO 981+56.6	RT	71.9			1.0	1.0		4.0	1.0	35.5
STA 1001+08.2 TO 1005+06.8	RT	296.9		1.0		1.0		4.0	1.0	76.8
STA 1003+29.1 TO 1005+38.2	LT	146.9		1.0			1.0	4	1	
NORTHBOUND										
RAMP E: STA 13+93.4 TO 26+24 RT		227.8	946.7				1.0	4.0	1.0	119.8
STA 899+24.3 TO 912+13.6	LT	1184.4		1.0			1.0	7.0	1.0	259.9
STA 982+44.0 TO 985+96.2	RT	221.9			1.0	1.0		4.0	1.0	66.1
STA 982+47.2 TO 985+97.0	LT	209.4			1.0	1.0		4.0	1.0	66.5
STA 1004+59 TO 1005+68.6	RT	46.8		1.0			1.0	4	1.0	
STA 1004+70.4 TO 1009+85.4	LT	396.9		1.0		1.0		4.0	1.0	95.5
TOTAL		4909.4	946.7	7.0	4.0	7.0	5.0	57.0	12.0	1198.4

1

GUARDRAIL REMOVAL - 63200310							
SOUTHBOUND						LENGTH FT	
STA	867+82.50	TO	STA	872+69.80	RT	500.0	
STA	874+34.70	TO	STA	877+62.70	LT	328.4	
STA	897+27.40	TO	STA	909+07.60	RT	1179.4	
STA	980+13.80	TO	STA	981+72.90	LT	163.9	
STA	980+57.60	TO	STA	981+71.40	RT	116.5	
STA	1001+15.50	TO	STA	1004+37.50	RT	329.6	
STA	1003+88.00	TO	STA	1005+12.70	LT	125.0	
NORTHBOUND							
STA	14+44.00	TO	STA	26+60.20	RT	1216.2	RAMP E
STA	874+34.70	TO	STA	877+62.70	RT	328.4	
STA	900+01.70	TO	STA	911+64.70	LT	1163.0	
STA	982+34.80	TO	STA	983+97.70	RT	165.5	
STA	982+47.20	TO	STA	983+52.70	LT	103.3	
STA	1004+85.10	TO	STA	1006+10.80	RT	125.5	
STA	1005+76.40	TO	STA	1009+11.20	LT	326.7	
TOTAL						6171.4	

60608562 - COMBINATION CONRETE CURB AND GUTTER, TY M-2.12			
LOCATION			FOOT
KNOXVILLE INTERCHANGE - RAMP E, RT			
17+08.00	TO	26+60.40	946.7

44000500 - COMBINATION CURB AND GUTTER REMOVAL			
LOCATION			FOOT
KNOXVILLE INTERCHANGE - RAMP E, RT			
STA 6+79	TO	7+71	92.0

MODEL: Default
FILE NAME: pw:\\planroom.dot.illinois.gov:PWIDOT\Documents\IDOT Offices\District 4\Projects\D4 68C98\CADData\CADsheets\SCHEDULE

USER NAME = $USER$	DESIGNED -	REVISED -	
	DRAWN -	REVISED -	
PLOT SCALE = 1:100	CHECKED -	REVISED -	
PLOT DATE = 12/30/2019	DATE -	REVISED -	

STATE OF ILLINOIS
DEPARTMENT OF TRANSPORTATION

SCHEDULE OF QUANTITIES

SCALE: | SHEET 4 OF 30 SHEETS | STA. TO STA.

F.A.P. RTE.	SECTION	COUNTY	TOTAL SHEETS	SHEET NO.
318		PEORIA	180	40
		CONTRACT NO. 68C98		
	ILLINOIS	FED. AID PROJECT		

72[(7,7-1,6-1)RS-2(7-2,3)RS]

1 REV. 2/25/20

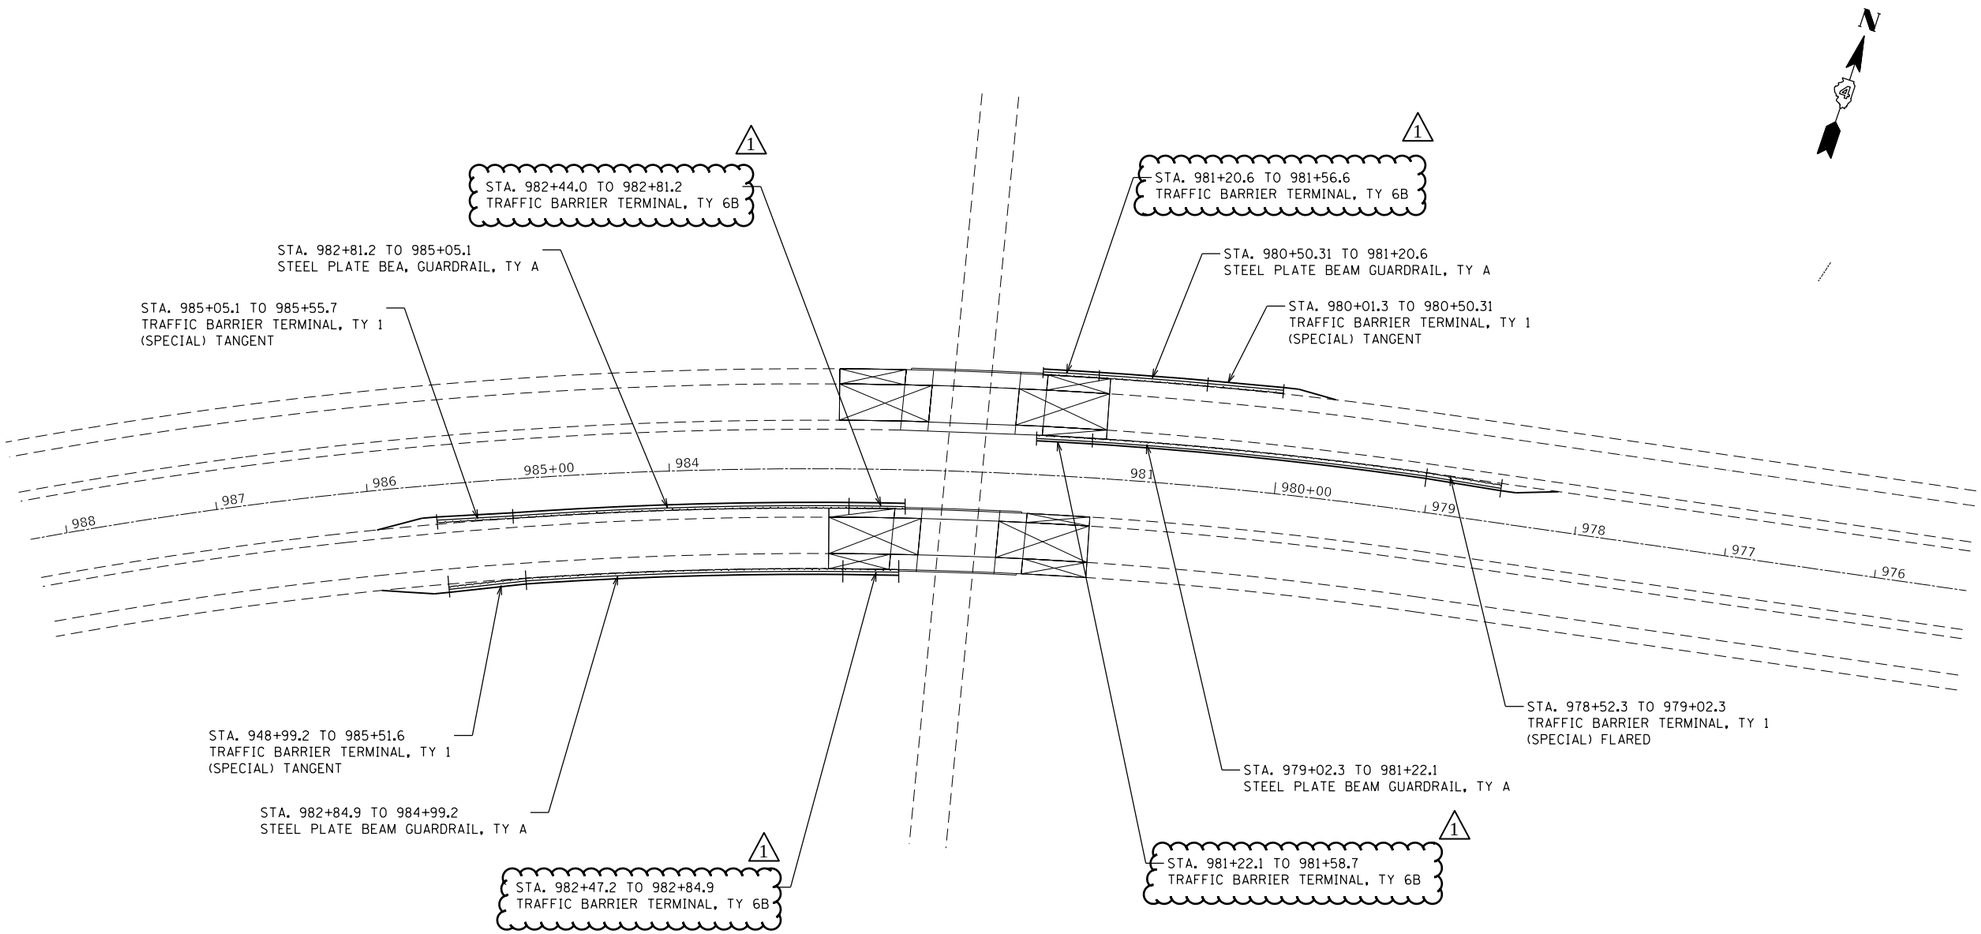

MODEL: $MODELNAME$
FILE NAME: $FILEL$

USER NAME = $USER$	DESIGNED -	REVISED -	
	DRAWN -	REVISED -	
PLOT SCALE = $SCALE$	CHECKED -	REVISED -	
PLOT DATE = $DATE$	DATE -	REVISED -	

STATE OF ILLINOIS
DEPARTMENT OF TRANSPORTATION

PROPOSED GUARDRAIL SHEETS

SCALE: | SHEET 2 OF 5 SHEETS | STA. TO STA.

F.A.P. RTE.	SECTION	COUNTY	TOTAL SHEETS	SHEET NO.
318		PEORIA	180	105
		CONTRACT NO. 68C98		
	ILLINOIS	FED. AID PROJECT		

72[(7,7-1,6-1)RS-2(7-2,3)RS]

1 REV. 2/25/20