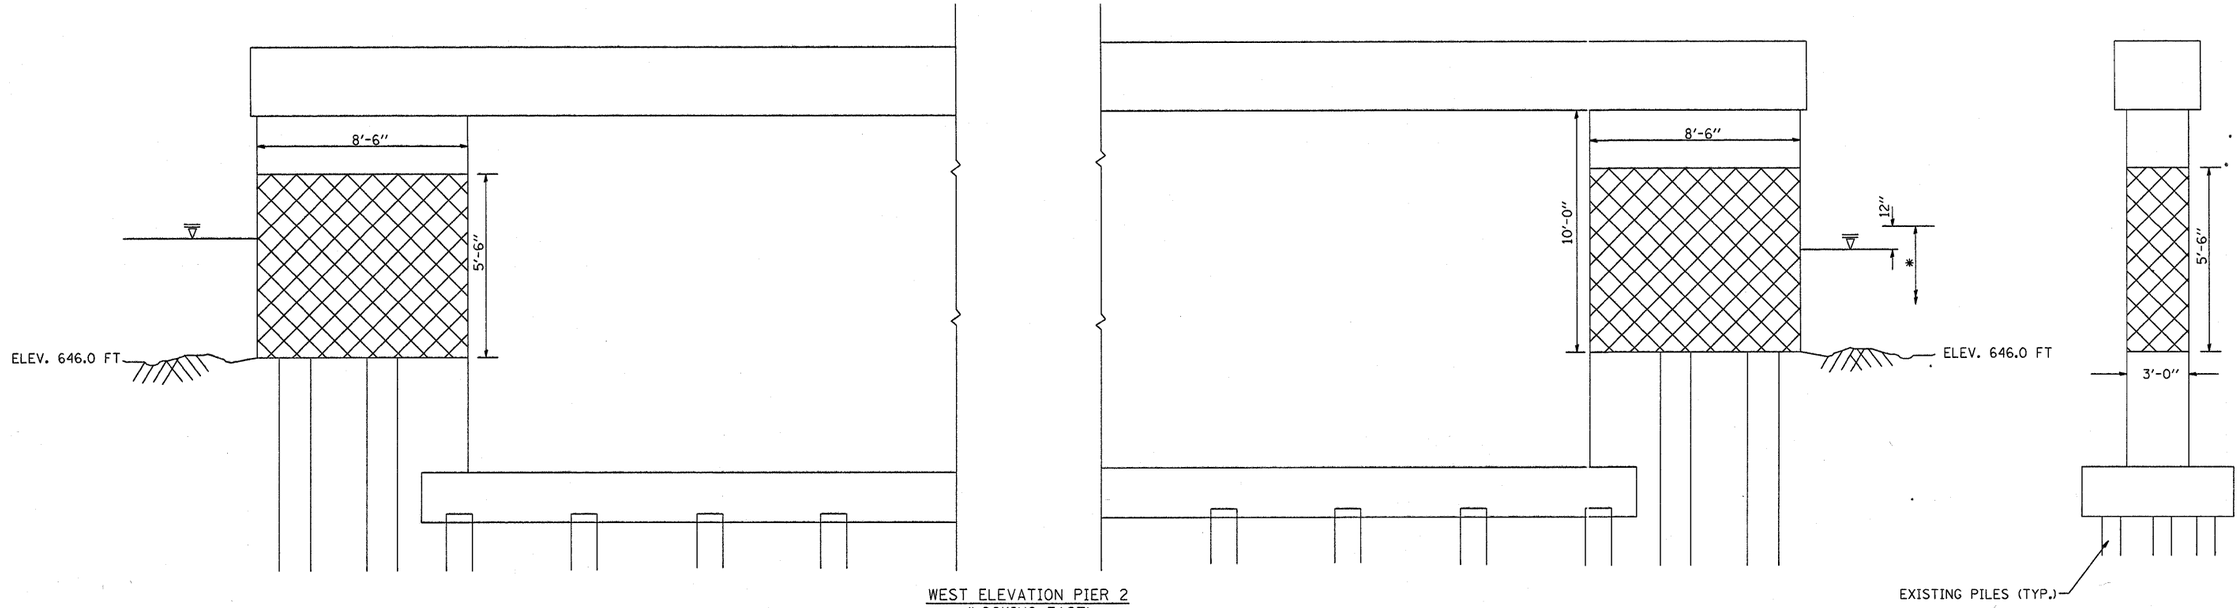

WEST ELEVATION PIER 2
(LOOKING EAST)

PIER 2 BILL OF MATERIAL	UNIT	QUANTITY
STRUCTURAL REPAIR OF CONCRETE > 5"	SQ FT	220

*TREMIE CONCRETE IN ACCORDANCE TO ARTICLE 503.08 OF THE STD. SPECS. (TYPICAL AT ALL LOCATIONS)

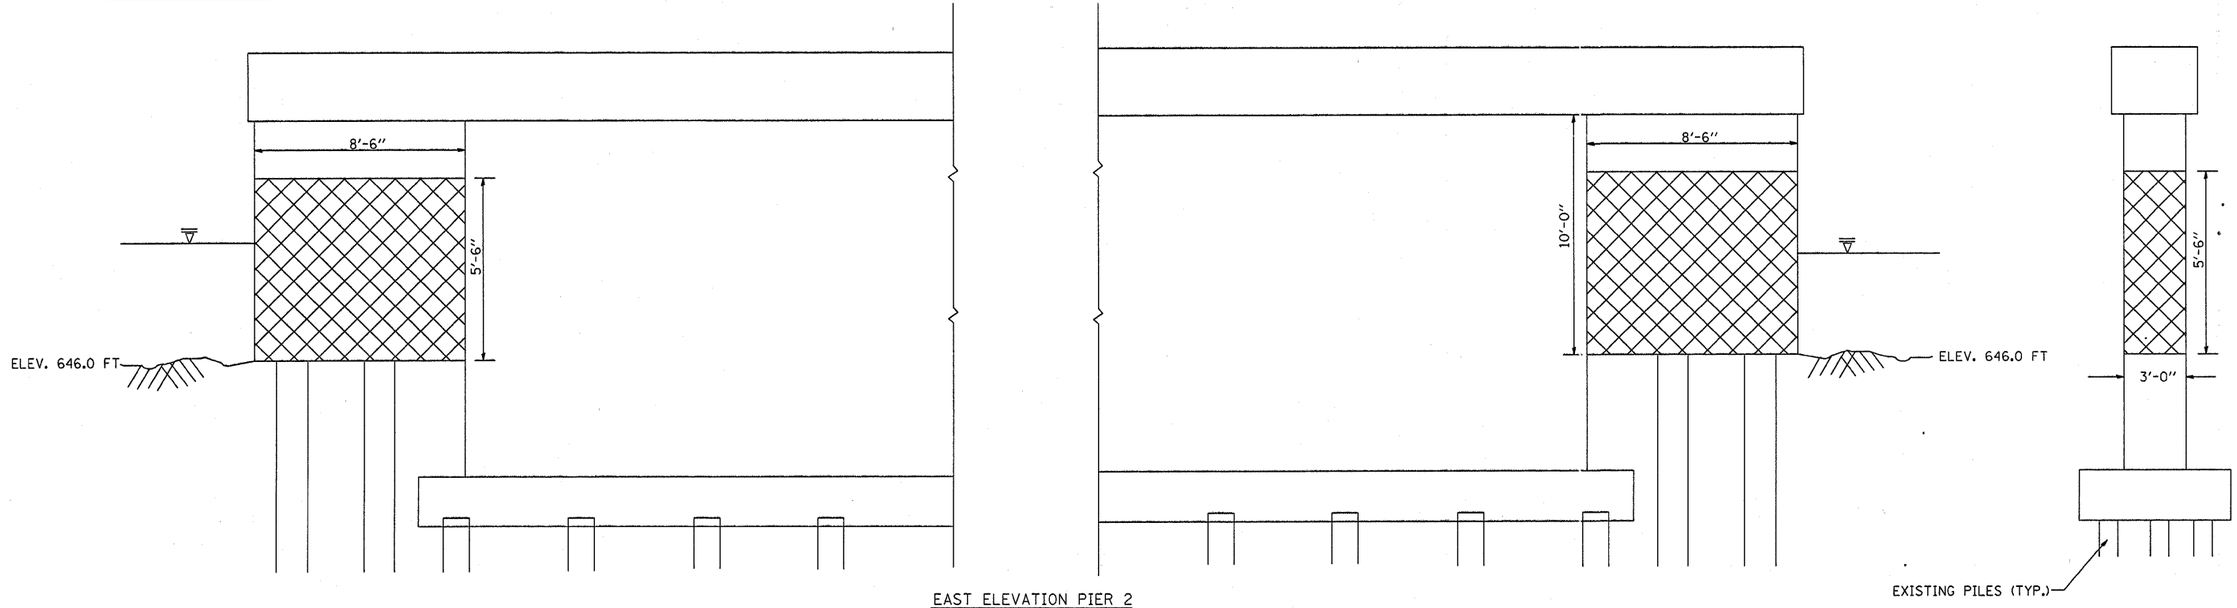

EAST ELEVATION PIER 2
(LOOKING WEST)

SN 022-0026 TOTAL BILL OF MATERIAL	UNIT	QUANTITY
STRUCTURAL REPAIR OF CONCRETE > 5"	SQ FT	440

STRUCTURAL REPAIR OF CONCRETE > 5"

SHEET 2 OF 2

FILE NAME = c:\projects\d120507\1380salt_creek.dgn	USER NAME = midyje	DESIGNED -	REVISED -
		DRAWN -	REVISED -
	PLOT SCALE = 50.0000 ' / IN.	CHECKED -	REVISED -
	PLOT DATE = 12/28/2007	DATE -	REVISED -

STATE OF ILLINOIS
DEPARTMENT OF TRANSPORTATION

LOCATION 6: SN 022-0026
PIER 2 STRUCTURAL REPAIR **SHEET 2 OF 2**

SCALE: | SHEET NO. OF SHEETS | STA. TO STA.

F.A.P. RTE.	SECTION	COUNTY	TOTAL SHEETS	SHEET NO.
VARIOUS	2007-007I	VARIOUS	25	24
		CONTRACT NO. 60C36		

FED. ROAD DIST. NO. 1 | ILLINOIS | FED. AID PROJECT