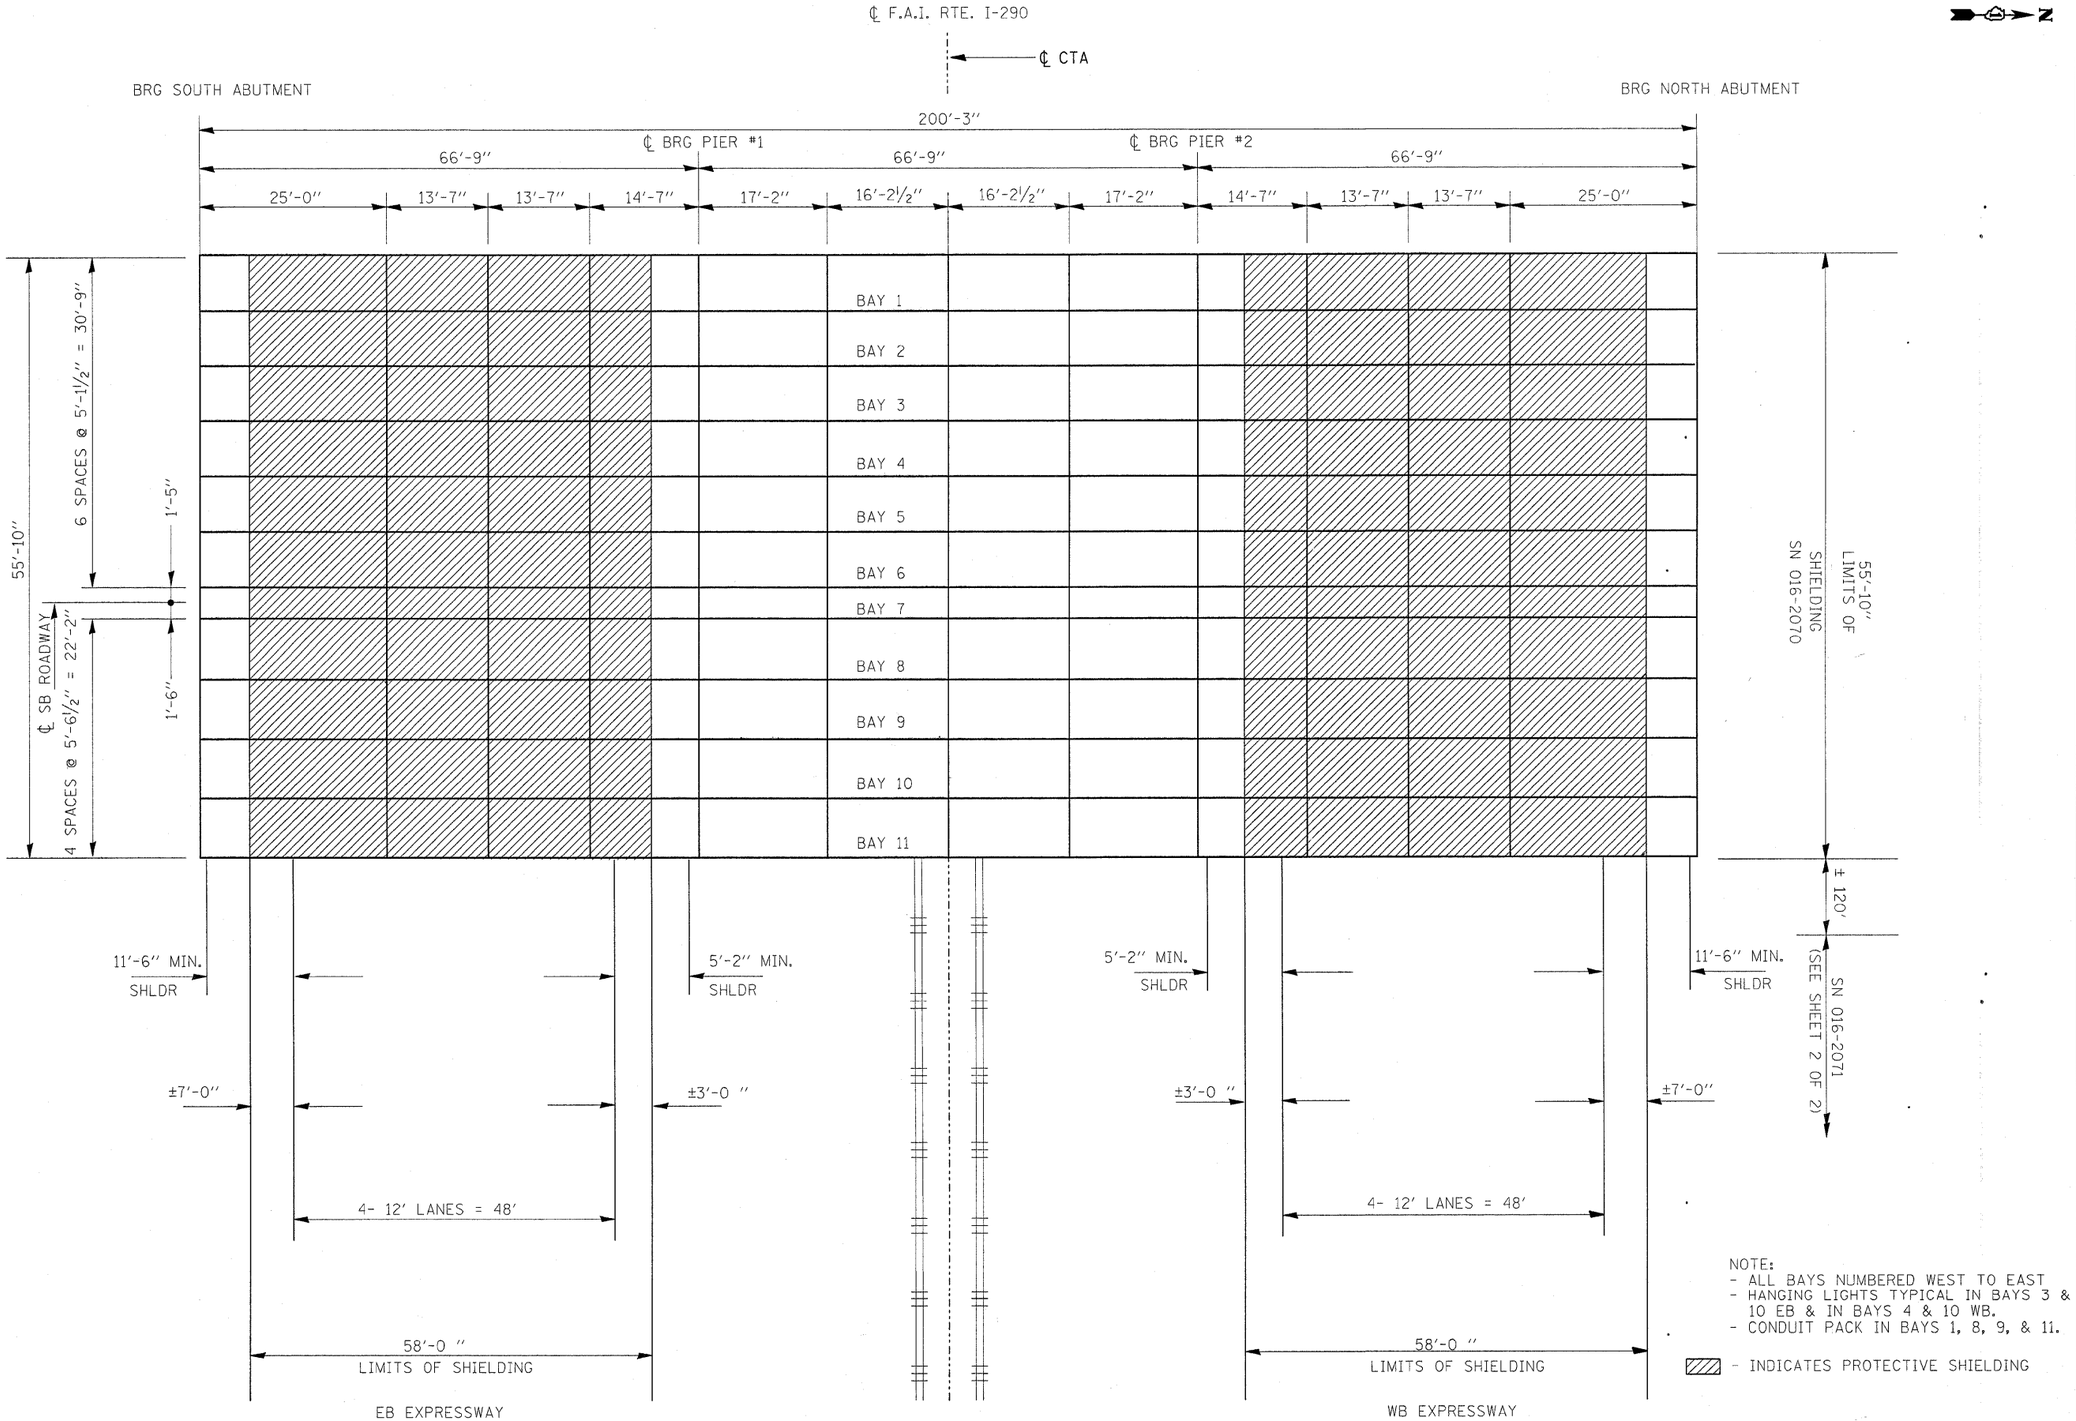

NOTE:
- ALL BAYS NUMBERED WEST TO EAST
- HANGING LIGHTS TYPICAL IN BAYS 3 & 10 EB & IN BAYS 4 & 10 WB.
- CONDUIT PACK IN BAYS 1, 8, 9, & 11.

▨ - INDICATES PROTECTIVE SHIELDING

SHEET 1 OF 2

FILE NAME = c:\projects\d137207\designaa.dgn	USER NAME = hamdanah	DESIGNED -	REVISED -
		DRAWN -	REVISED -
	PLOT SCALE = 50.0000 ′ / IN.	CHECKED -	REVISED -
	PLOT DATE = 12/21/2007	DATE -	REVISED -

STATE OF ILLINOIS
DEPARTMENT OF TRANSPORTATION

STRUCTURE PLAN
INDEPENDENCE BLVD OVER I-290 (EISENHOWER)
LOCATION 2: SN 016-2070

SCALE: | SHEET NO. OF SHEETS | STA. | TO STA.

F.A.I. RTE.	SECTION	COUNTY	TOTAL SHEETS	SHEET NO.
290	2007-040 1	COOK / WILL	19	8
		CONTRACT NO. 60D28		
FED. ROAD DIST. NO. 1	ILLINOIS	FED. AID PROJECT		