CONTRACT NO. 64814

F.A.P. RTE.	SECTION	COUNTY	TOTAL SHEETS	SHEET NO.
308	1 (HB,HB-1,VB,HB-2) R	ROCK ISLAND	210	37
STA. 1510+00.00		TO STA. 1515+00.00		
FED. ROAD DIST. NO. 2	ILLINOIS	FED. AID PROJECT		

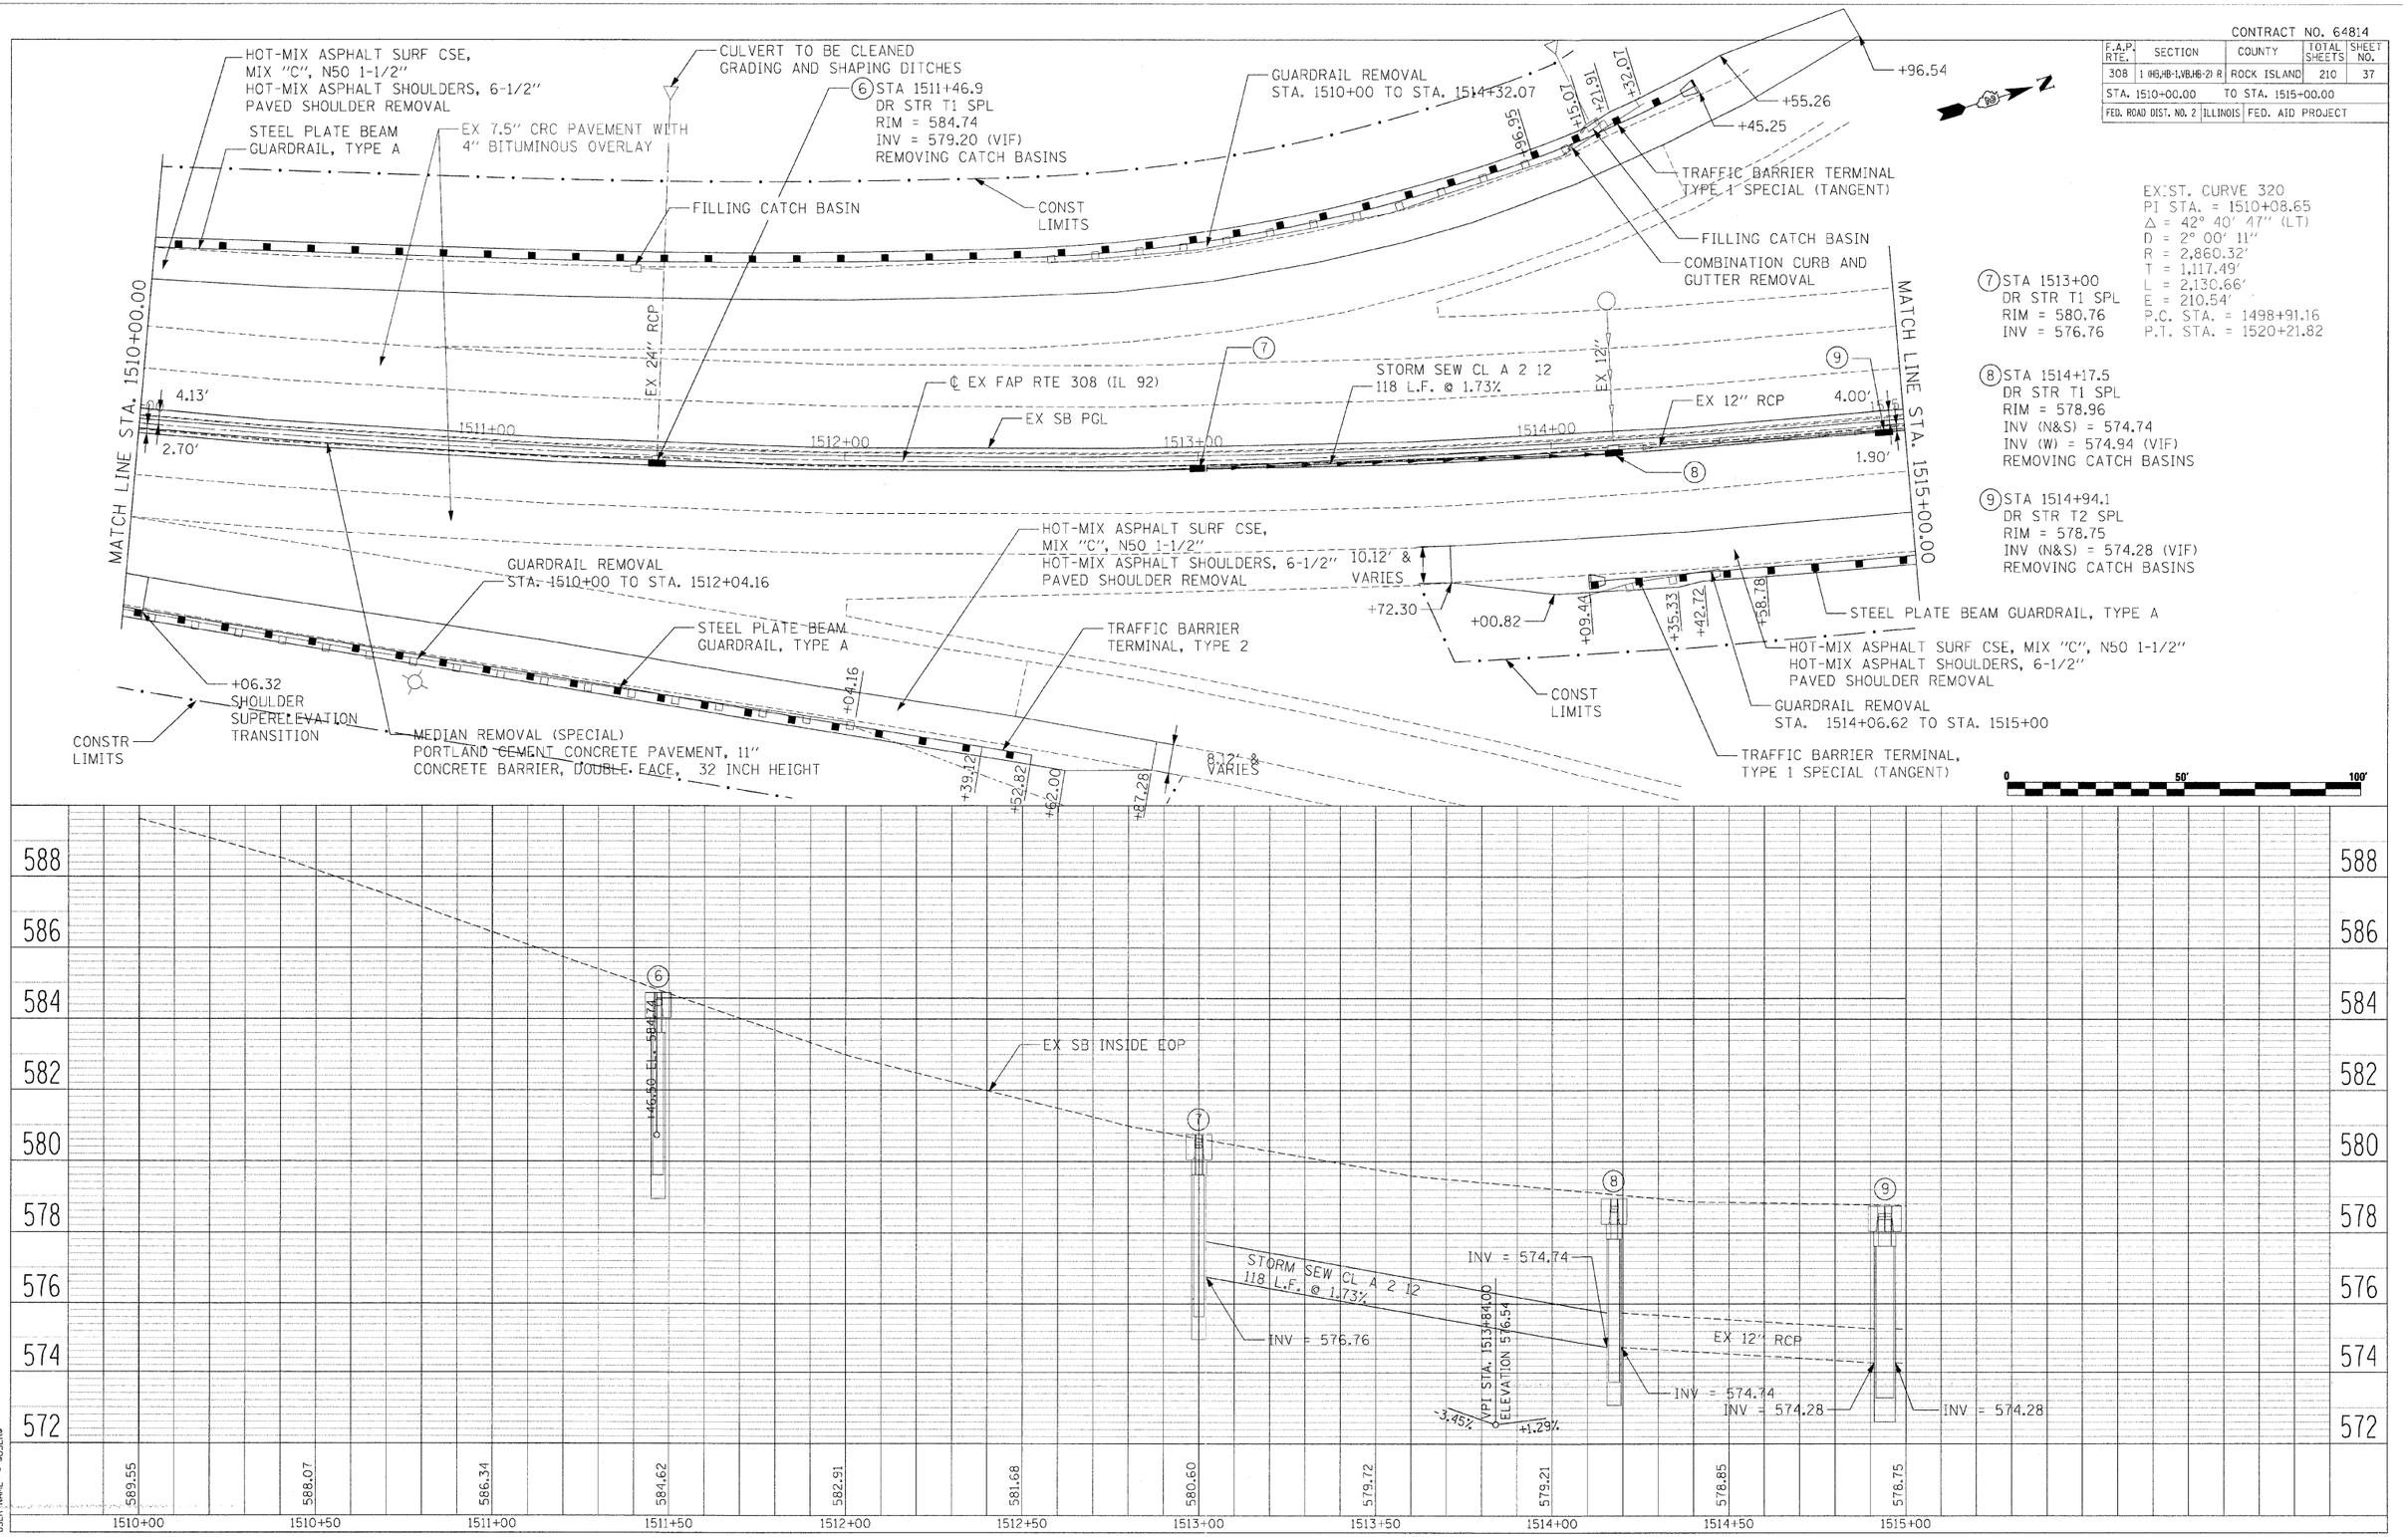

PLAN
NOTE BOOK NO.
SURVEYED
PLOTTED
ALIGNMENT CHECKED
RT. OF WAY CHECKED
CADD FILE NAME
BY
DATE

PROFILE
NOTE BOOK NO.
SURVEYED
PLOTTED
GRADES CHECKED
RT. OF WAY CHECKED
STRUCTURE DATA CHKD
BY
DATE

PLOT DATE = $DATE$
FILE NAME = $FILEL$
PLOT SCALE = $SCALE$
USER NAME = $USER$

IL RTE 92 PLAN & PROFILE – STA 1510+00 TO STA 1515+00