STATE OF ILLINOIS
DEPARTMENT OF TRANSPORTATION

ROUTE NO.	SECTION	COUNTY	TOTAL SHEETS	SHEET NO.
F.A.P. 308	*	ROCK ISLAND	210	138
FED. ROAD DIST. NO. 7		ILLINOIS	FED. AID PROJECT	

SHEET NO. 23
32 SHEETS

Contract #64814 * 1(HB,HB-1,VB,HB-2)R

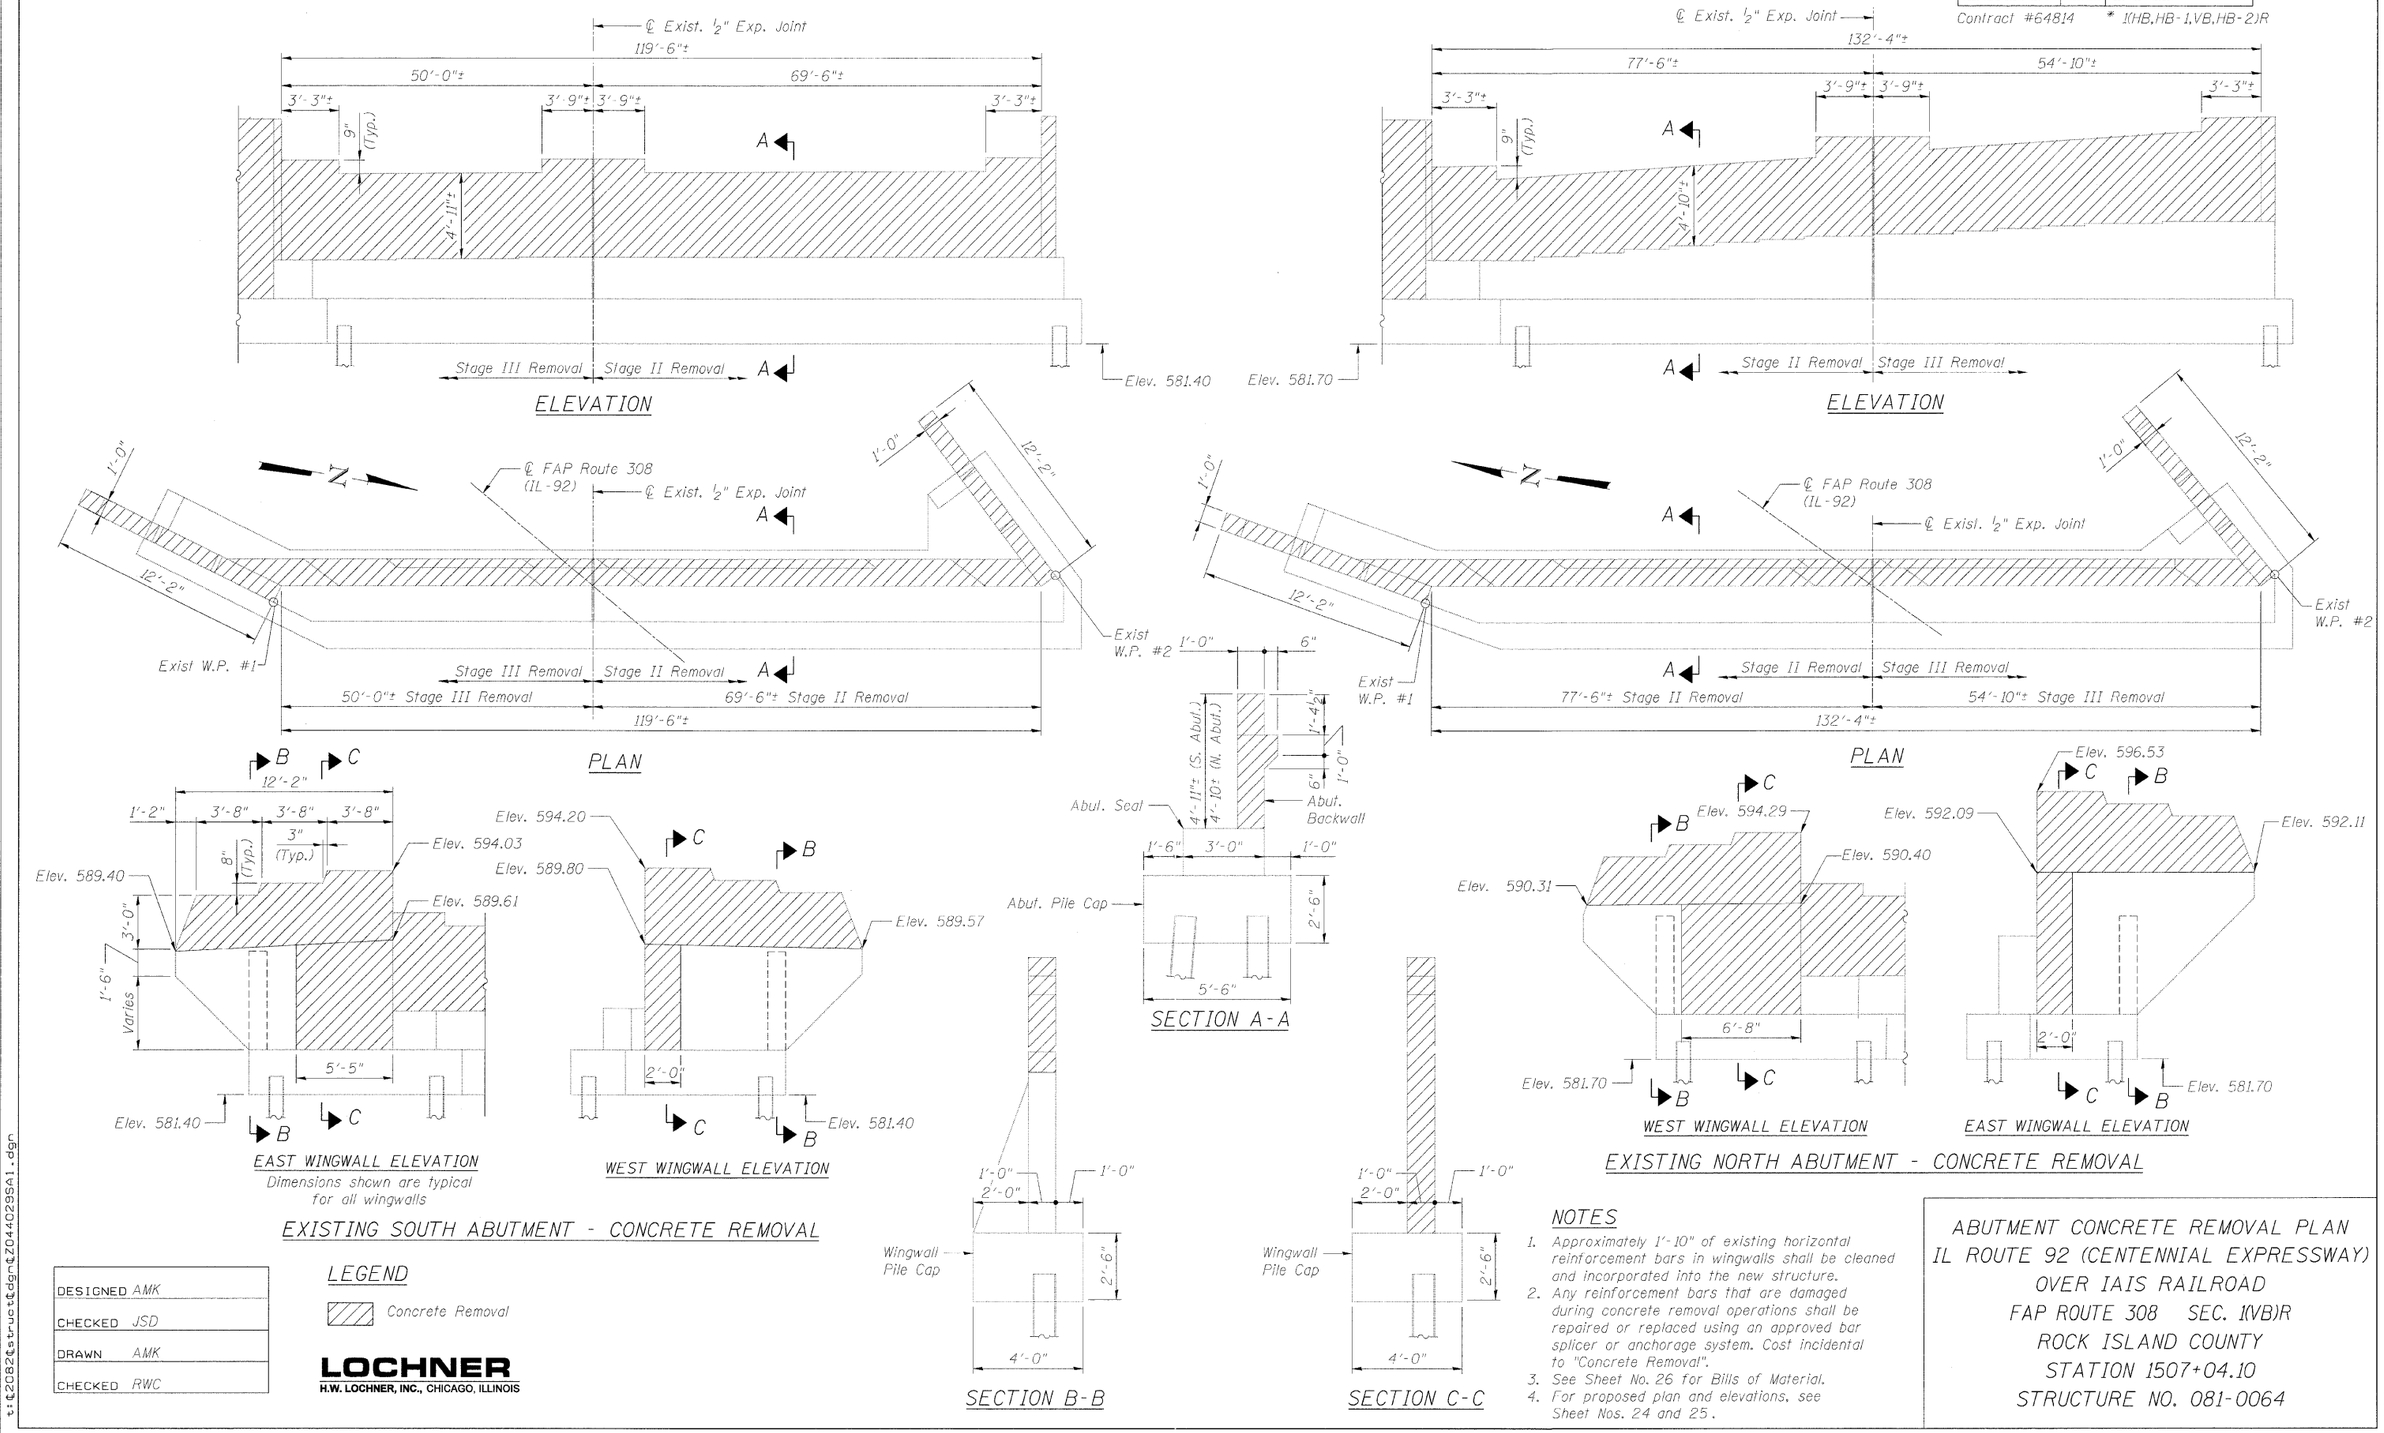

LEGEND

Concrete Removal

DESIGNED	AMK
CHECKED	JSD
DRAWN	AMK
CHECKED	RWC

LOCHNER
H.W. LOCHNER, INC., CHICAGO, ILLINOIS

NOTES

1. Approximately 1'-10" of existing horizontal reinforcement bars in wingwalls shall be cleaned and incorporated into the new structure.
2. Any reinforcement bars that are damaged during concrete removal operations shall be repaired or replaced using an approved bar splicer or anchorage system. Cost incidental to "Concrete Removal".
3. See Sheet No. 26 for Bills of Material.
4. For proposed plan and elevations, see Sheet Nos. 24 and 25.

ABUTMENT CONCRETE REMOVAL PLAN
IL ROUTE 92 (CENTENNIAL EXPRESSWAY)
OVER IAIS RAILROAD
FAP ROUTE 308 SEC. 1(VB)R
ROCK ISLAND COUNTY
STATION 1507+04.10
STRUCTURE NO. 081-0064

t:\2082\struct\dgn\Z044029SA1.dgn