STATE OF ILLINOIS
DEPARTMENT OF TRANSPORTATION

ROUTE NO.	SECTION	COUNTY	TOTAL SHEETS	SHEET NO.
F.A.P. 308	*	ROCK ISLAND	210	139
FED. ROAD DIST. NO. 7	ILLINOIS	FED. AID PROJECT-		

SHEET NO. 24
32 SHEETS

Contract #64814 * I(HB,HB-1,VB,HB-2)R

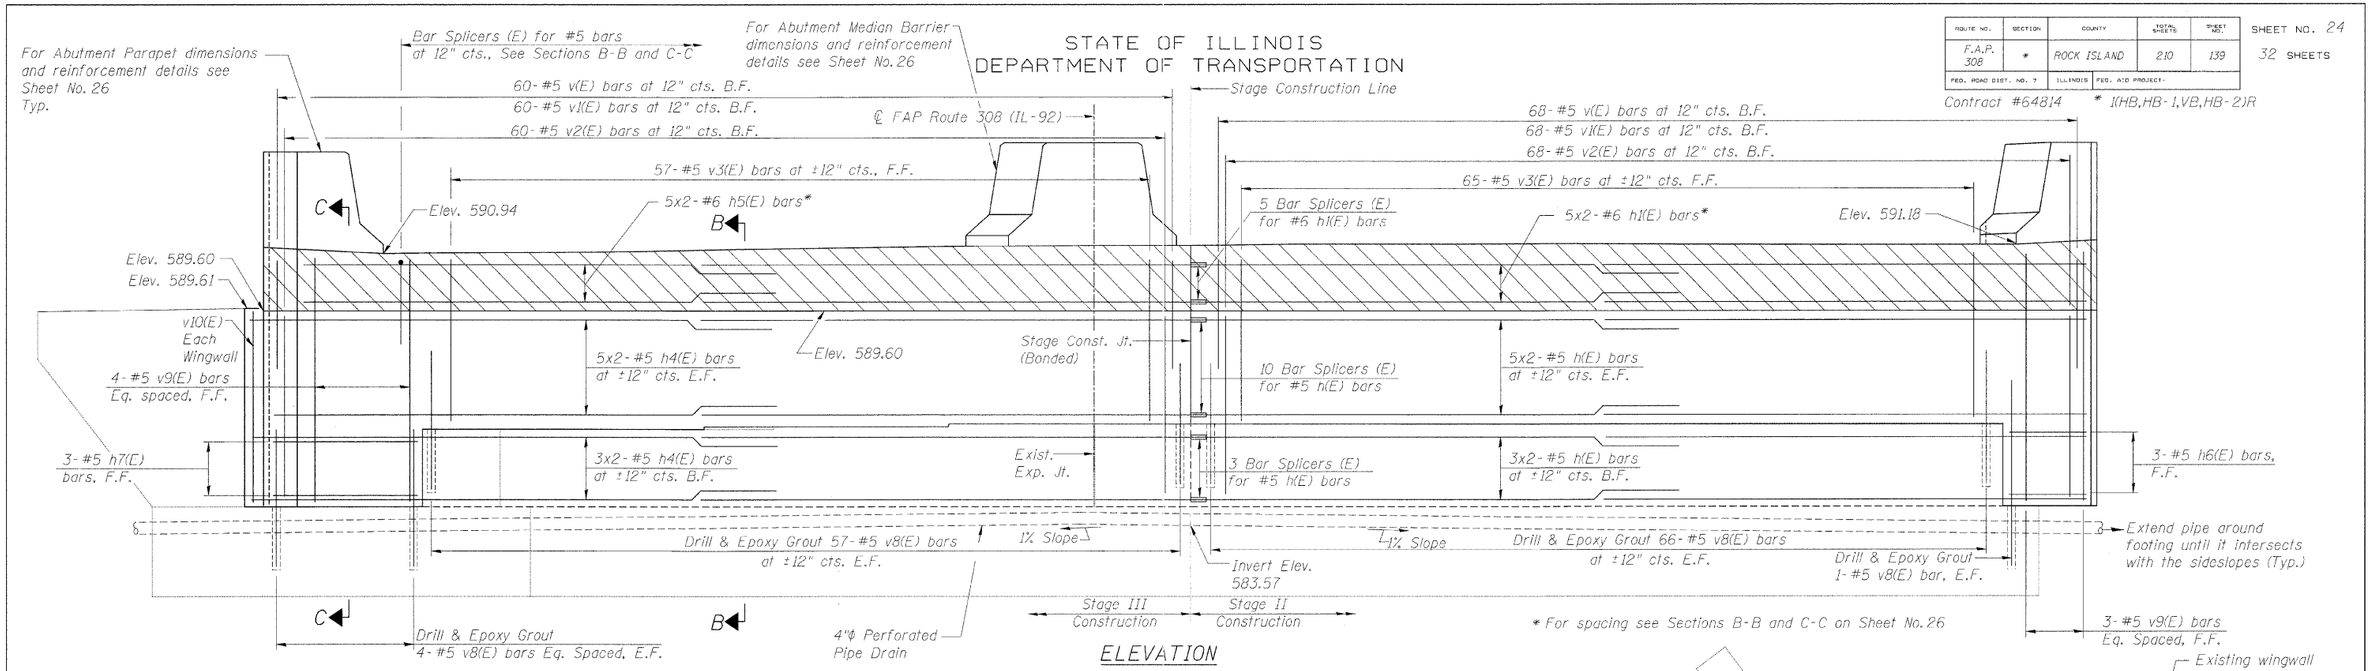

TOP VIEW
(Superstructure hatching not shown for clarity)

DESIGNED	AMK
CHECKED	JSD
DRAWN	AMK
CHECKED	JSD

LOCHNER
H.W. LOCHNER, INC., CHICAGO, ILLINOIS

MINIMUM BAR LAP

#5 bar = 3'-0"
#6 bar = 3'-7"

LEGEND

Hatched area to be poured after superstructure falsework has been removed. Quantity of concrete included with Concrete Superstructure.

NOTES

1. For Bill of Material see Sheet No. 26
2. Drill and epoxy grouting of bars is included with the cost of Concrete Structures.
3. Bars indicated thus 5x2-#5 etc. indicates 5 lines of bars with 2 lengths per line.
4. F.F. denotes Front Face; B.F. denotes Back Face; E.F. denotes Each Face
5. For bar splicers see Sheet No. 29
6. For Sections B-B and C-C see Sheet No. 26
7. For existing abutment concrete removal details see Sheet No. 23

SOUTH ABUTMENT
IL ROUTE 92 (CENTENNIAL EXPRESSWAY)
OVER IAIS RAILROAD
FAP ROUTE 308 SEC. I(VB)R
ROCK ISLAND COUNTY
STATION 1507+04.10
STRUCTURE NO. 081-0064

t:\2082\structdgn\Z0440295A2.dgn