FOR INFORMATION ONLY

STATE OF ILLINOIS
DEPARTMENT OF PUBLIC WORKS & BUILDINGS
DIVISION OF HIGHWAYS

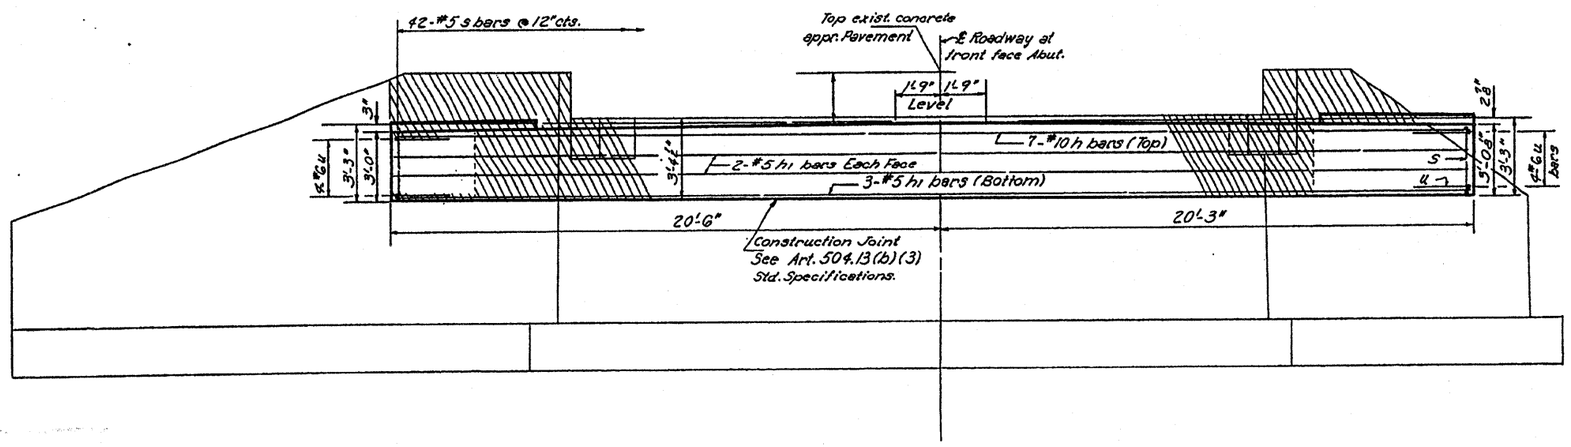

ELEVATION

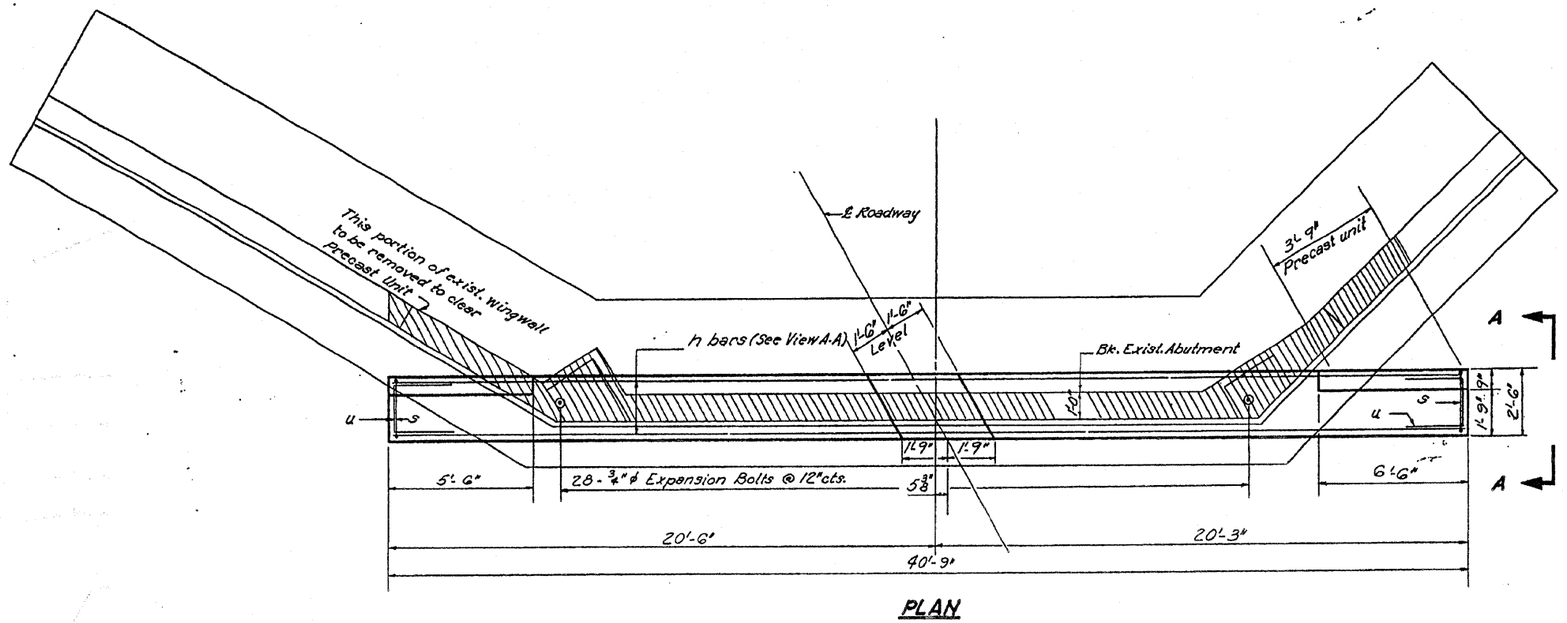

PLAN

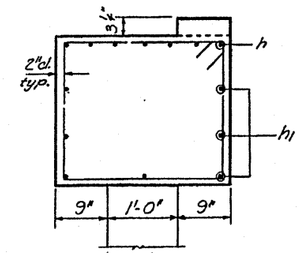

VIEW A-A

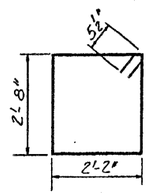

BAR s

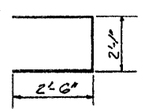

BAR u

TWO ABUTMENTS BILL OF MATERIAL

Bar	No.	Size	Length	Shape
h	14	#10	40'-6"	
h1	14	#5	40'-6"	
s	84	#5	10'-7"	
u	16	#6	7'-1"	
Class X Concrete		Cu. Yds.	23.8	
Concrete Removal		Cu. Yds.	14	
Reinforcement Bars		Lbs.	4,130	
Expansion Bolts ¾ϕ		Each	56	

DESIGNED Simon Ystaml
CHECKED James Pence

EXAMINED FEB. 26 1970
PASSED

Notes:
Hatched area indicates Concrete Removal. Reinforcement extending into removed area shall be cleaned and bonded into new construction.
Expansion Bolts shall be anchored in sound concrete.
All edges shall have chamfered ¾" chamfers except as noted.

ABUTMENTS
S.B.I. RT. 3 SEC. 11 BR
WHITESIDE COUNTY

SBI RTE 3 Sec 11BR Whiteside Co. Dist. 1