CONTRACT NO. 64B89

F.A.P RTE.	SECTION	COUNTY	TOTAL SHEETS	SHEET NO.
654	109M	CARROLL	76	58
STA.	TO STA.			
FED. ROAD DIST. NO.	ILLINOIS	FED. AID PROJECT		

FINAL SURVEY — NOTE BOOK — NO. — SURVEYED — PLOTTED — TEMPLATE — AREAS — AREAS CHECKED — BY — DATE

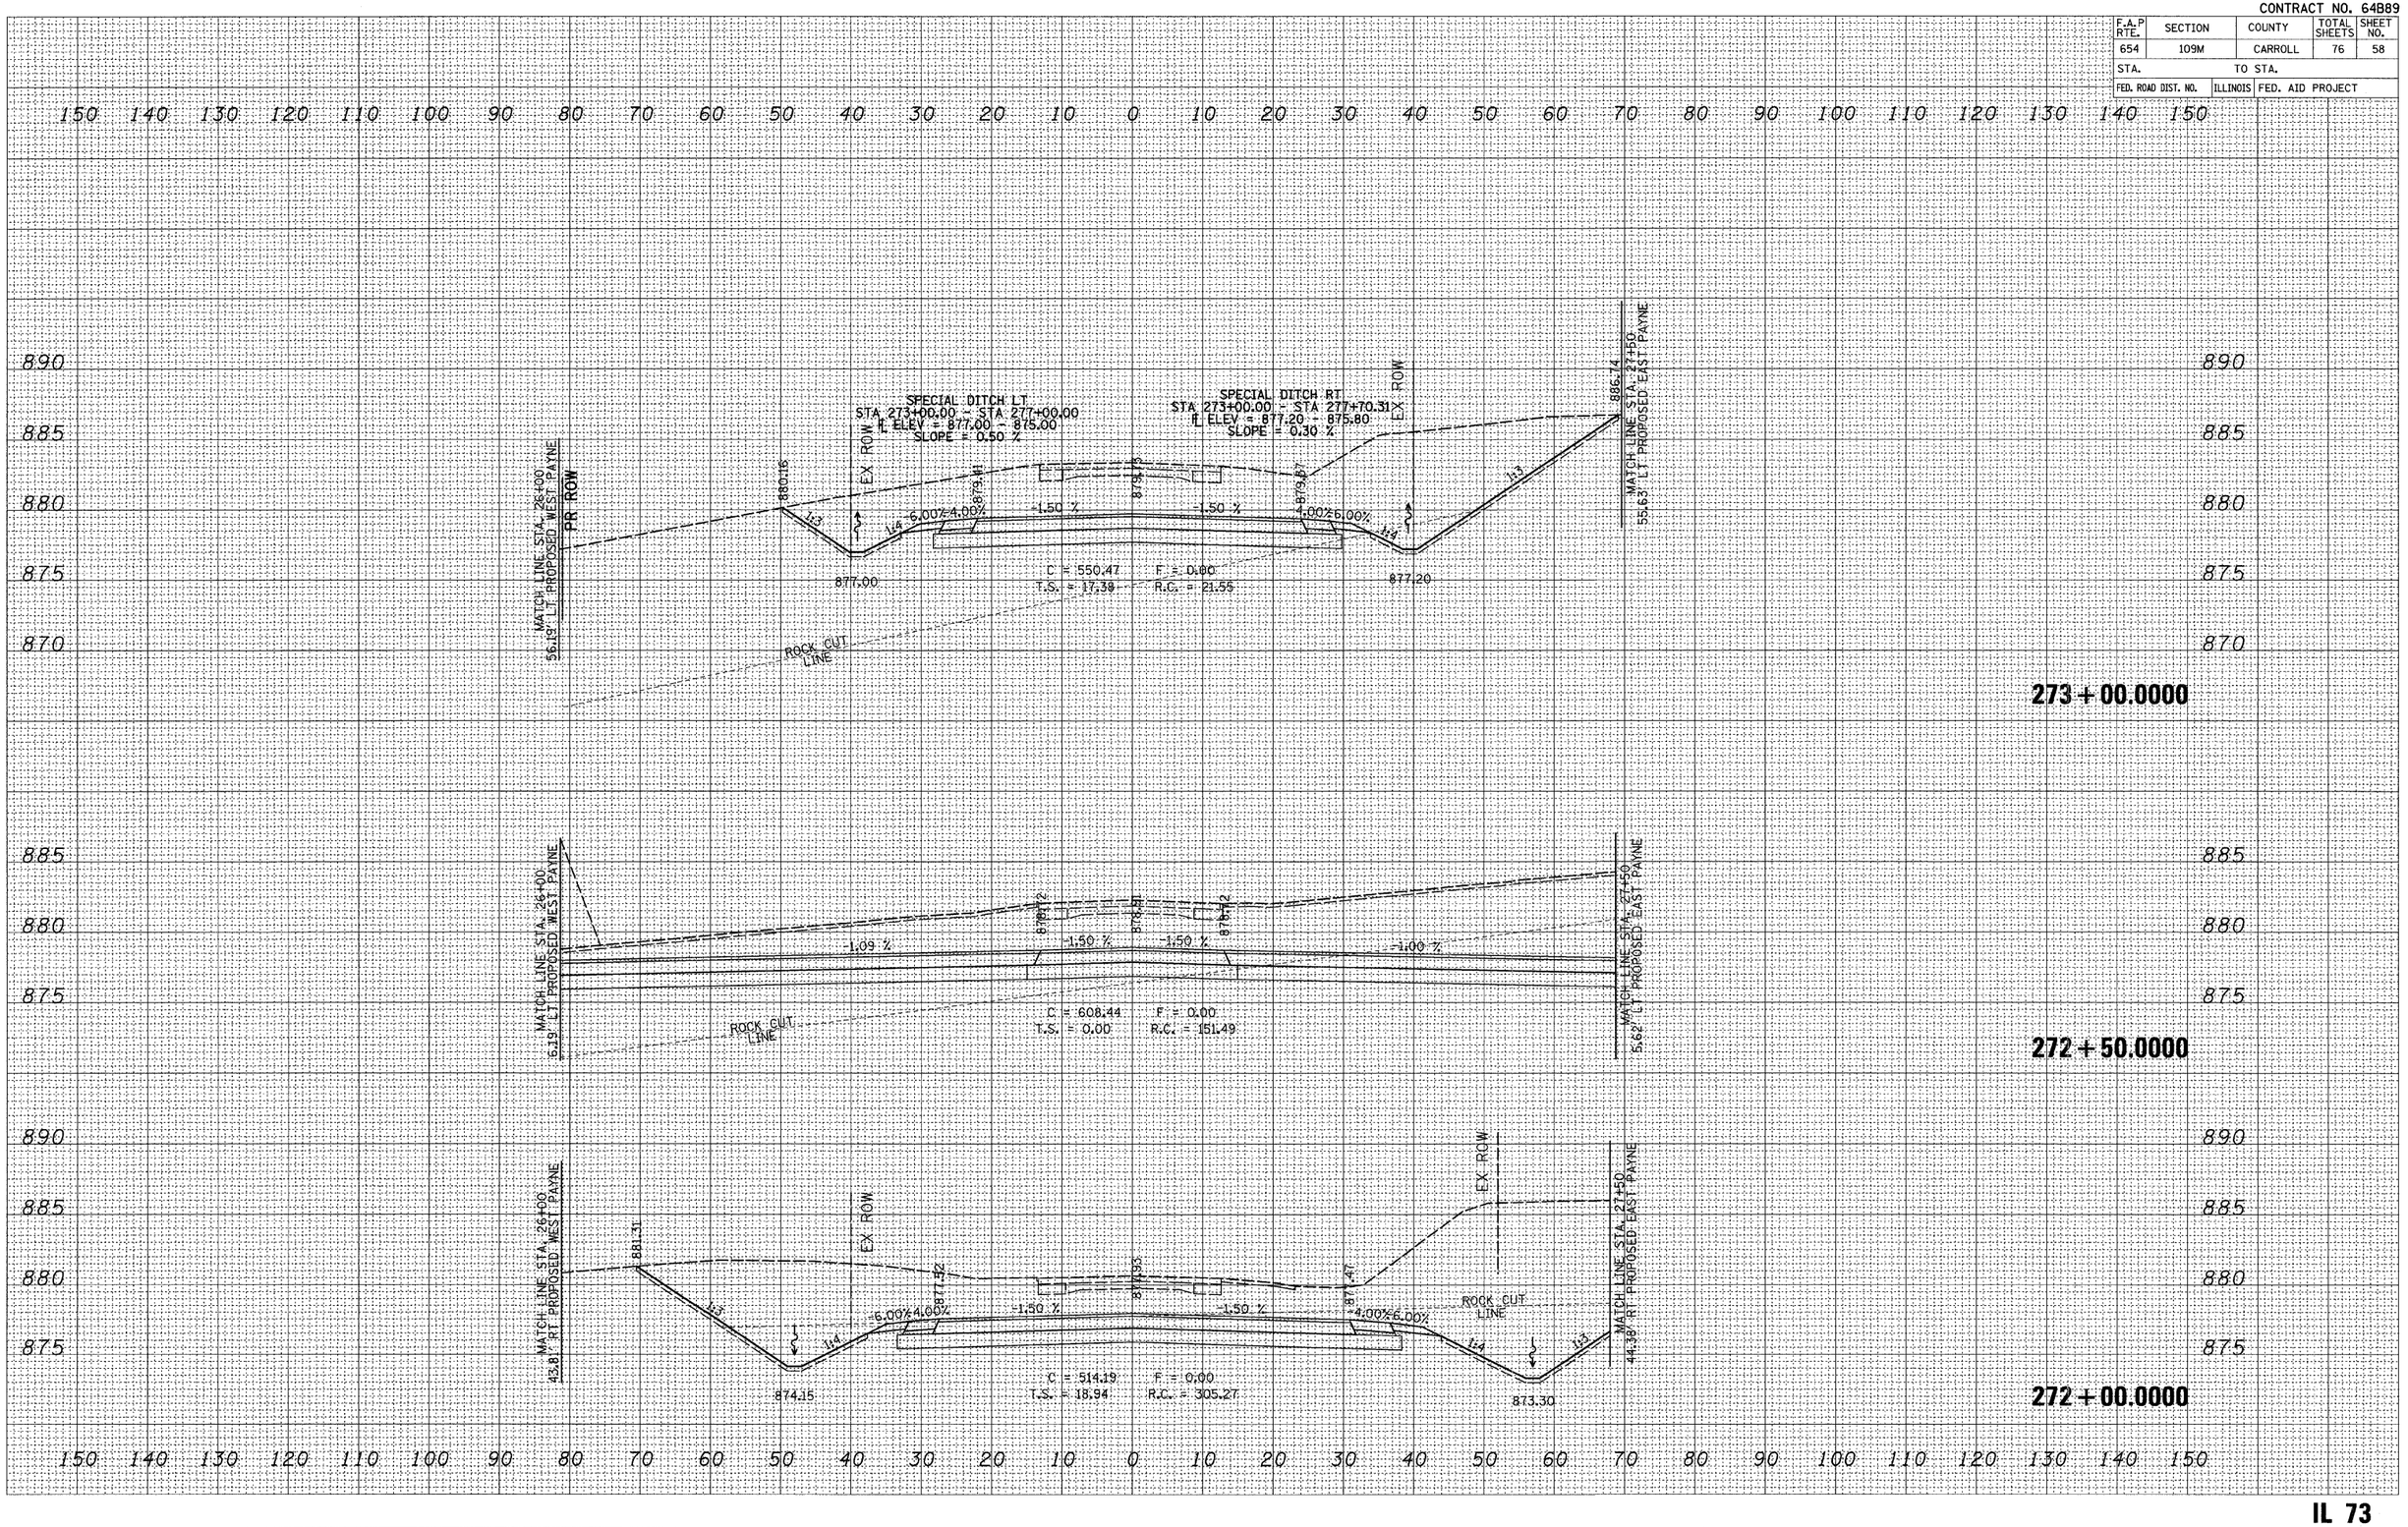

ORIGINAL SURVEY — NOTE BOOK — NO. — SURVEYED — PLOTTED — TEMPLATE — AREAS — AREAS CHECKED — BY — DATE

PLOT DATE = Thu Dec 13 14:58:18 2007
FILE NAME = c:\projects\p20r986\d0986sm1.dgn
PLOT SCALE = 10.0000 ' / IN.
PLOT NAME = gerfj
USER NAME = gerfj