CONTRACT NO. 64D51

F.A.P. RTE.	SECTION	COUNTY	TOTAL SHEETS	SHEET NO.
303	129M&TS	WINNEBAGO	110	83
STA. 236+21.6152		TO STA. 237+00.0000		
FED. ROAD DIST. NO.	ILLINOIS	FED. AID PROJECT		

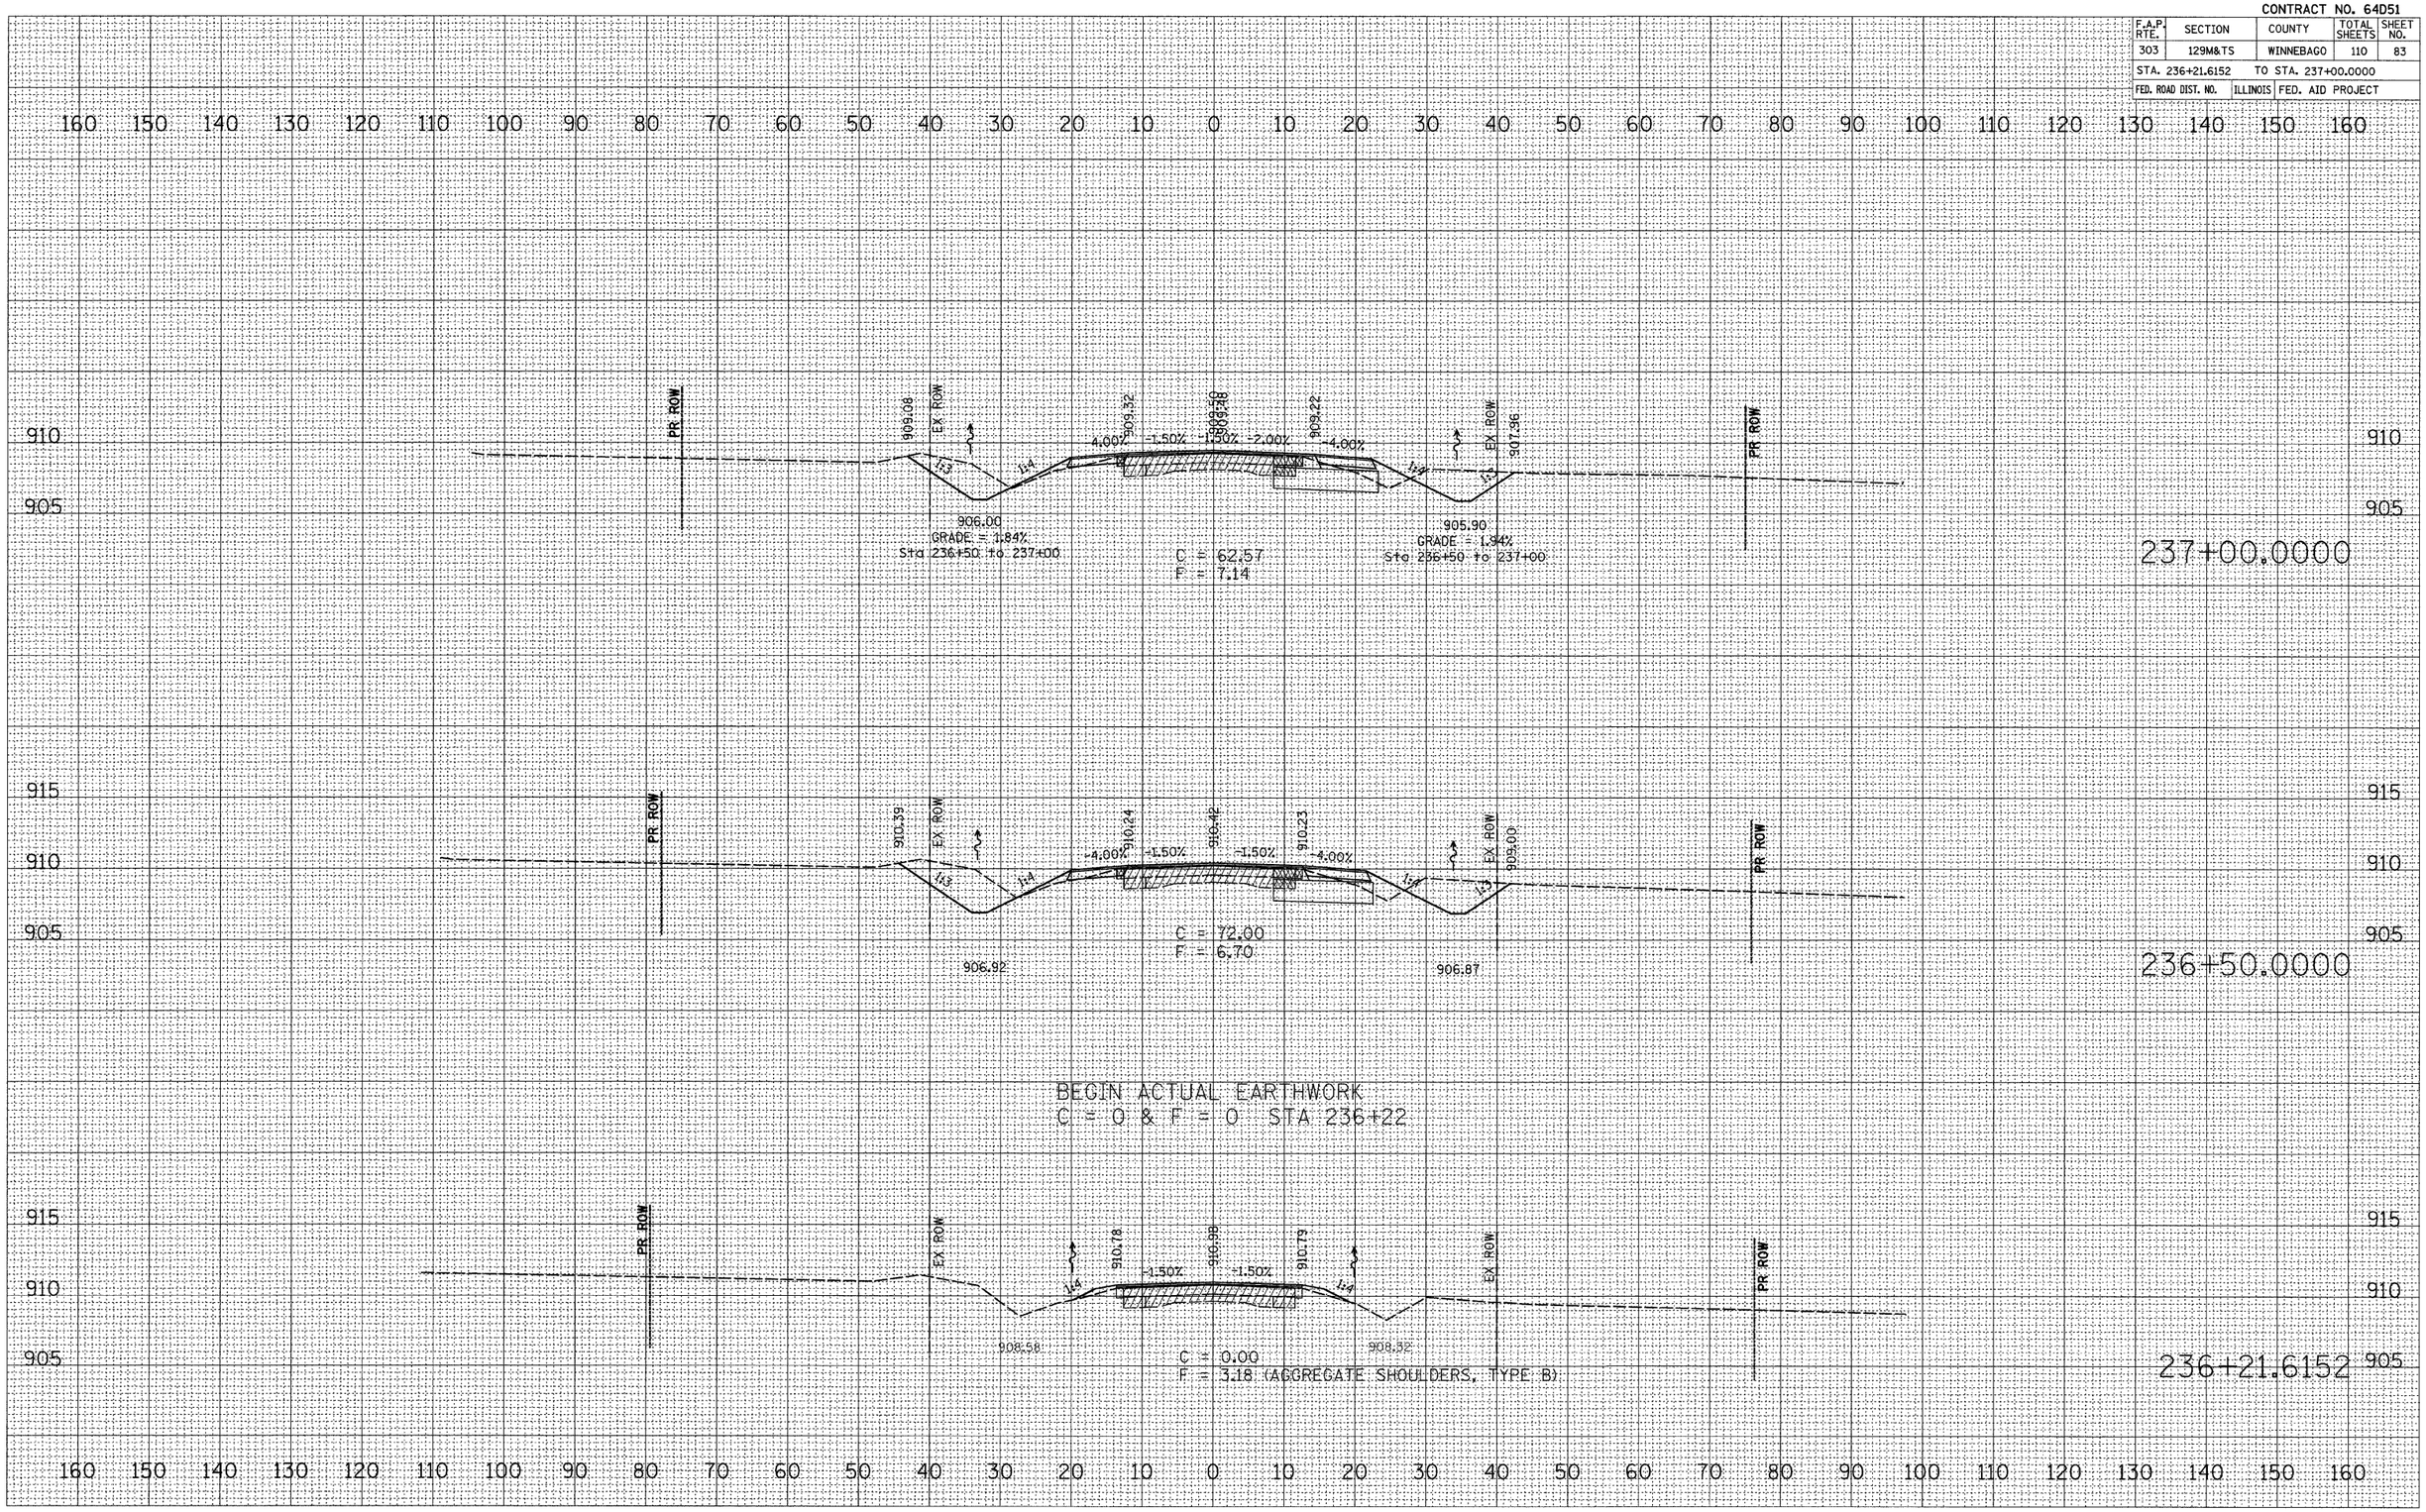

PROPOSED IL RTE 173

FINAL SURVEY	SURVEYED	BY	
	PLOTTED		
NOTE BOOK	TEMPLATE		
NO.	AREAS	AREAS CHECKED	DATE

ORIGINAL SURVEY	SURVEYED	BY	
	PLOTTED		
NOTE BOOK	TEMPLATE		
NO.	AREAS	AREAS CHECKED	DATE

PLOT DATE = Mon Dec 03 15:49:20 2007
FILE NAME = c:\projects\p129797\d129797m1.dgn
PLOT SCALE = 10.000 ' / IN.
USER NAME = poliinej