CONTRACT NO. 64D51

F.A.P. RTE.	SECTION	COUNTY	TOTAL SHEETS	SHEET NO.
303	129M&TS	WINNEBAGO	110	91
STA. 248+00.0000	TO STA. 249+00.0000			
FED. ROAD DIST. NO.	ILLINOIS	FED. AID PROJECT		

40 SCALE DETAIL

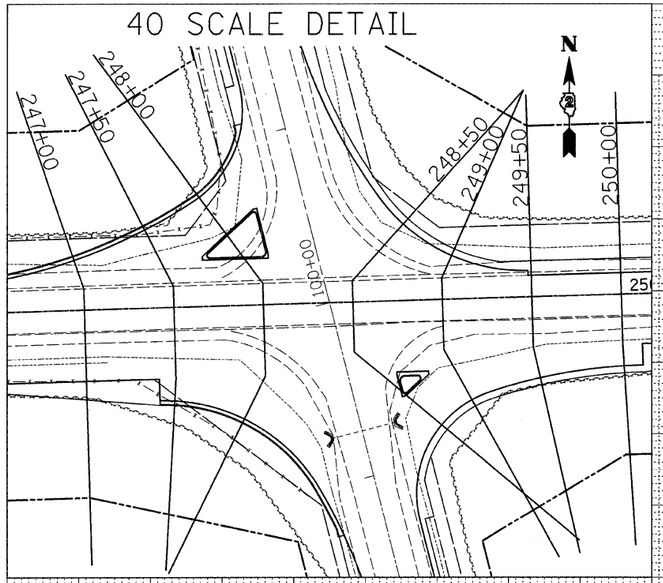

INTERSECTION CROSS SECTION
CUT PERPENDICULAR TO ℄ TO THRU E.O.P.
THEN PERPENDICULAR THROUGH RETURN E.O.P.

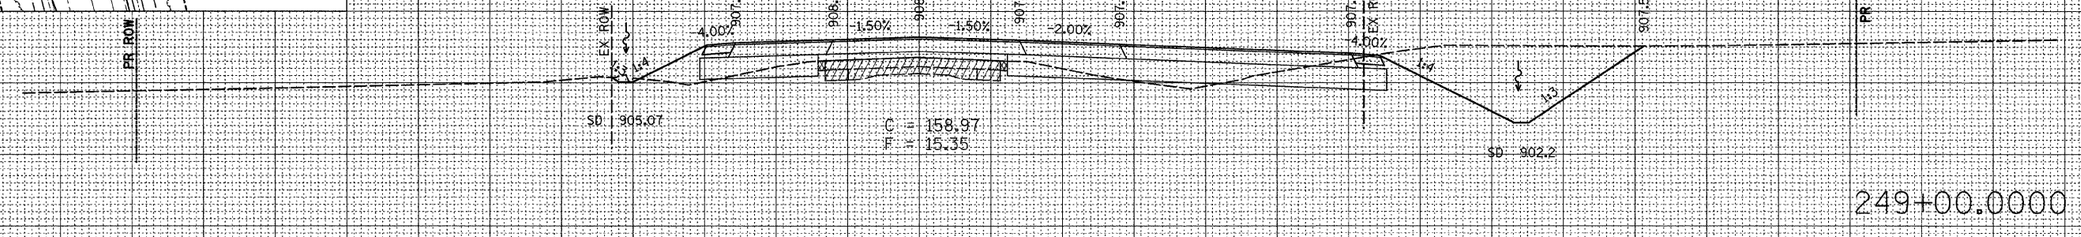

INTERSECTION CROSS SECTION
CUT PERPENDICULAR TO ℄ TO THRU E.O.P.
THEN PERPENDICULAR THROUGH RETURN E.O.P.

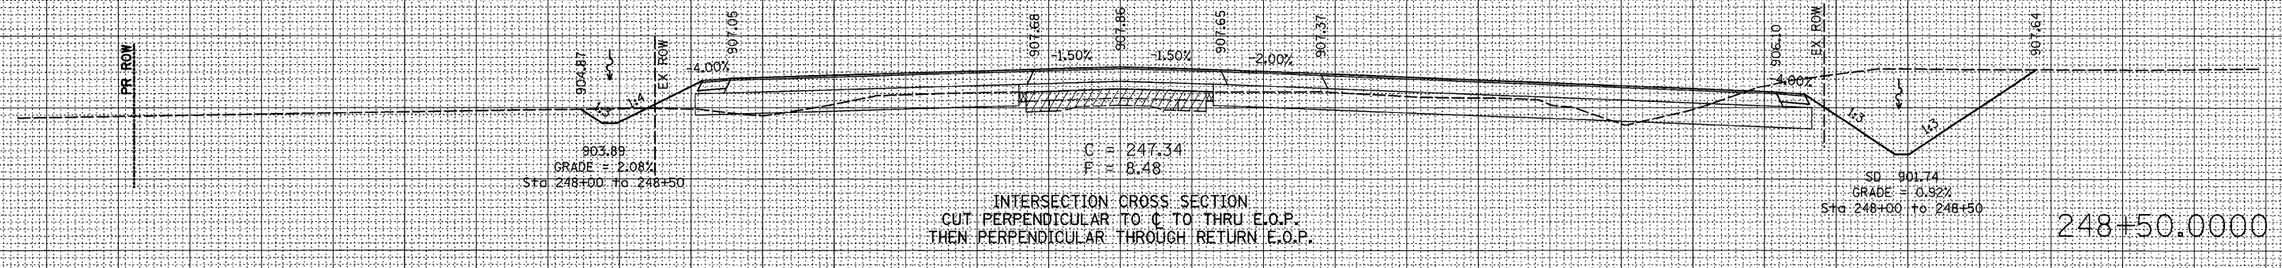

INTERSECTION CROSS SECTION
CUT PERPENDICULAR TO ℄ TO THRU E.O.P.
THEN PERPENDICULAR THROUGH RETURN E.O.P.

PROPOSED IL RTE 173

FINAL SURVEY	NOTE BOOK	NO.
SURVEYED		
PLOTTED		
TEMPLATE		
AREAS		
AREAS CHECKED		

ORIGINAL SURVEY	NOTE BOOK	NO.
SURVEYED		
PLOTTED		
TEMPLATE		
AREAS		
AREAS CHECKED		

BY	DATE

PLOT DATE = Mon Dec 03 15:49:13 2007
FILE NAME = c:\projects\c209787\d09787m01.dgn
PLOT SCALE = 10.000 ' / IN.
USER NAME = pslizmej