CONTRACT NO. 64D51

F.A.P. RTE.	SECTION	COUNTY	TOTAL SHEETS	SHEET NO.
303	129M&TS	WINNEBAGO	110	102
STA. 96+00.0000		TO STA. 97+50.0000		
FED. ROAD DIST. NO.	ILLINOIS	FED. AID PROJECT		

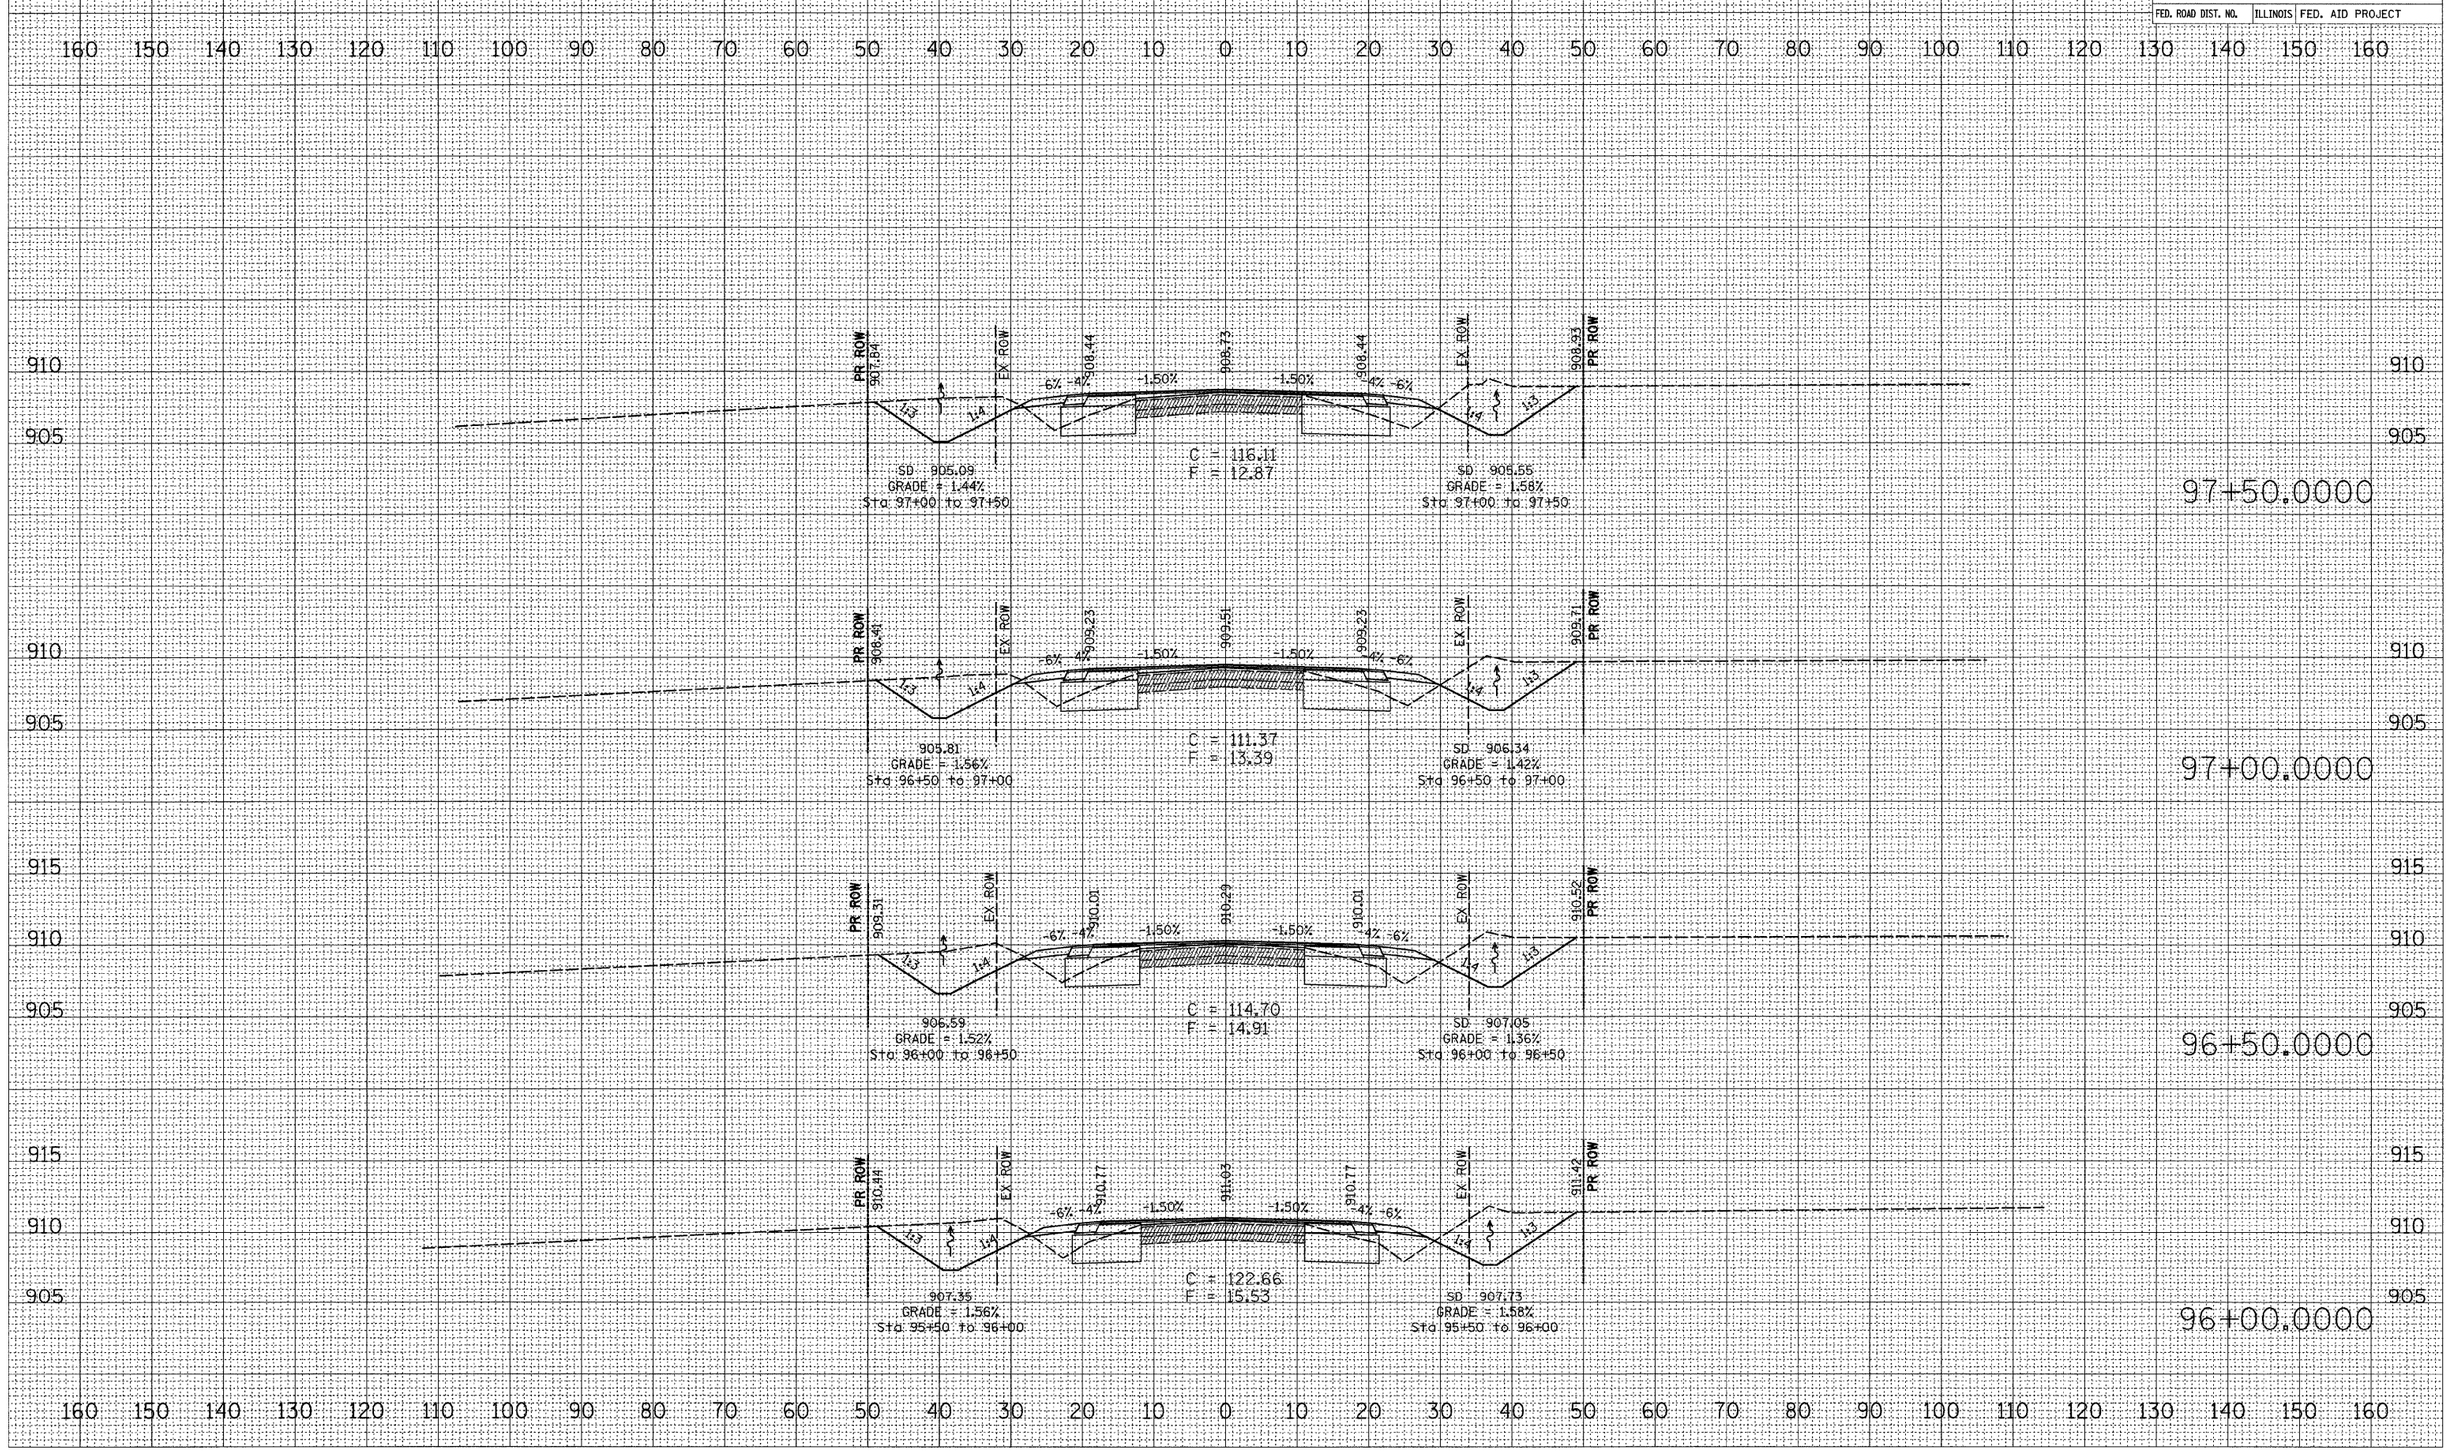

PROPOSED ARGYLE ROAD

FINAL SURVEY		BY	DATE
NOTE BOOK NO.	SURVEYED		
	PLOTTED		
	TEMPLATE		
	AREAS		
	AREAS CHECKED		

ORIGINAL SURVEY		BY	DATE
NOTE BOOK NO.	SURVEYED		
	PLOTTED		
	TEMPLATE		
	AREAS		
	AREAS CHECKED		

PLOT DATE = Tue Dec 04 08:42:24 2007
FILE NAME = c:\projects\p287107\d287107ai.dgn
PLOT SCALE = 10.0000 ' IN.
USER NAME = poliznej