CONTRACT NO. 64D51

F.A.P. RTE.	SECTION	COUNTY	TOTAL SHEETS	SHEET NO.
303	129M&TS	WINNEBAGO	101	104

STA. 99+50.0000 TO STA. 101+50.0000

FED. ROAD DIST. NO. | ILLINOIS | FED. AID PROJECT

40 SCALE DETAIL

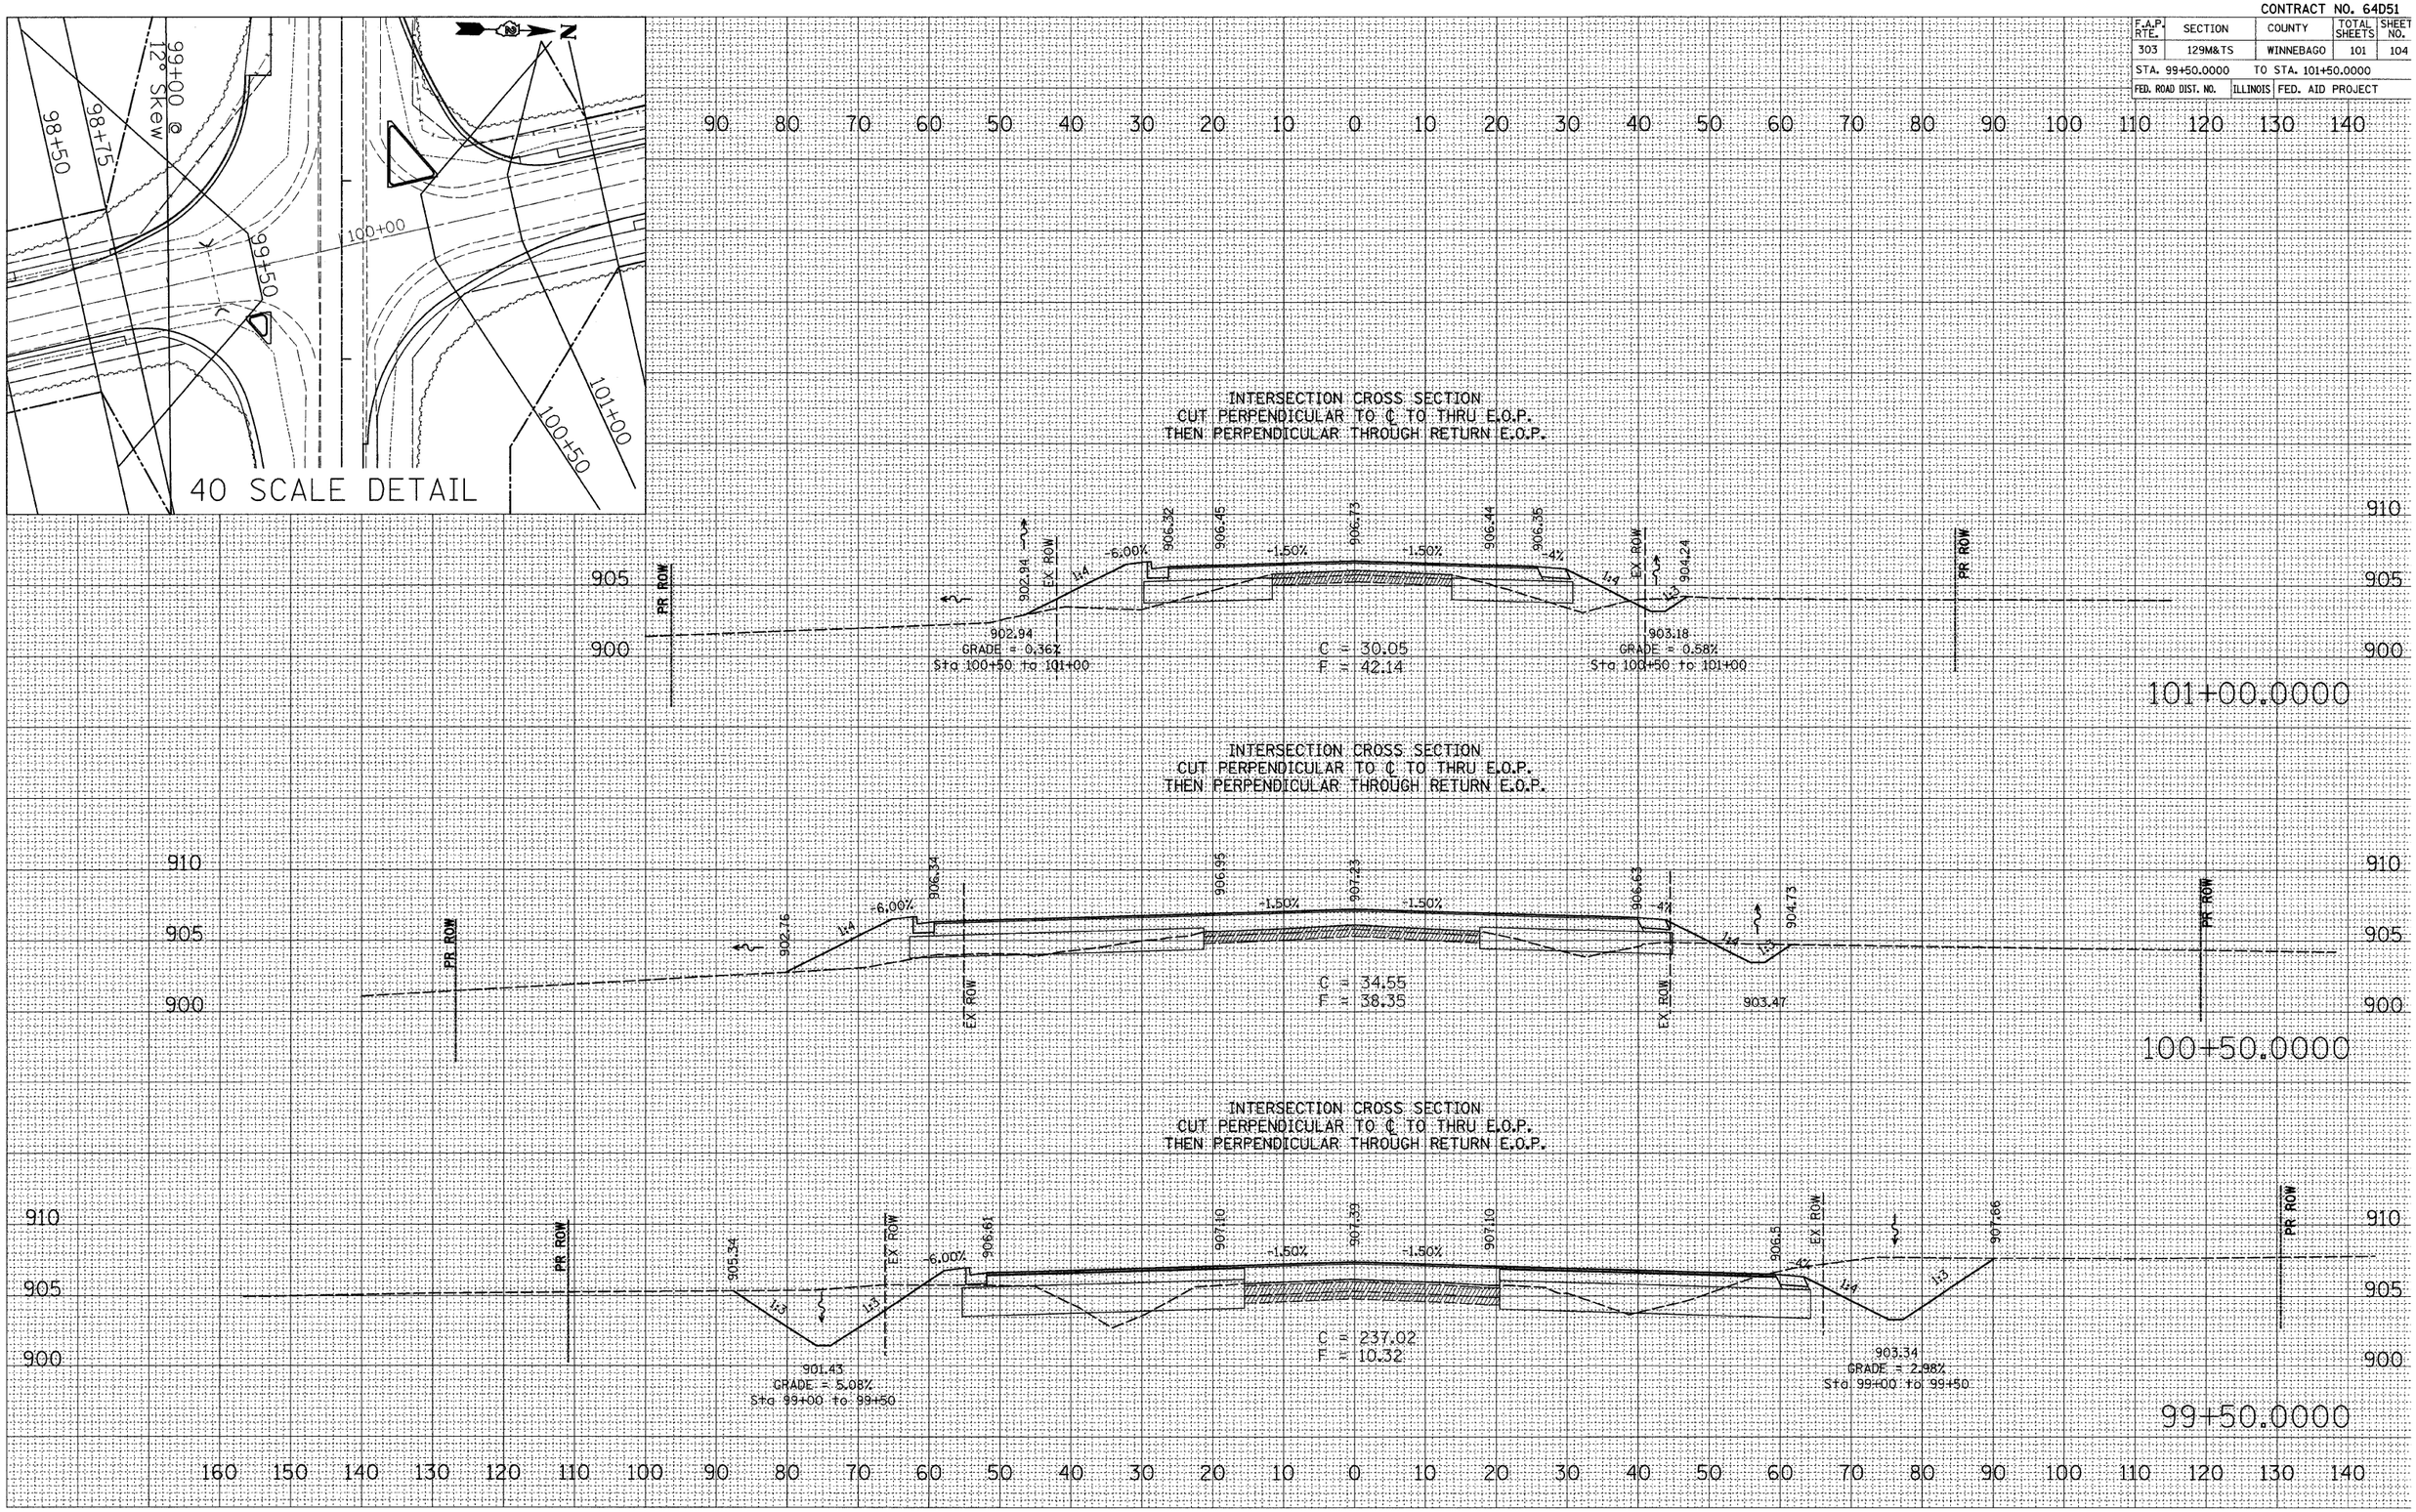

FINAL SURVEY | NOTE BOOK NO. | SURVEYED | PLOTTED | TEMPLATE | AREAS | AREAS CHECKED | BY | DATE

ORIGINAL SURVEY | NOTE BOOK NO. | SURVEYED | PLOTTED | TEMPLATE | AREAS | AREAS CHECKED | BY | DATE

PLOT DATE = Tue Dec 04 08:14:23 2007
FILE NAME = c:\projects\p209707\d09707xs1.dgn
PLOT SCALE = 9.8616 ' / IN.
USER NAME = polzinej

PROPOSED ARGYLE & BELVIDERE ROAD