CONTRACT NO. 66607

EarthTech
A Tyco International Ltd. Company

| F.A.P. RTE. | SECTION | COUNTY | TOTAL SHEETS | SHEET NO. |
|---|---|---|---|---|
| 786 | (109) BR | LASALLE | 351 | 71 |
| STA. 4+61.84 | | TO STA. 5+00.00 | | |
| FED. ROAD DIST. NO. | ILLINOIS | FED. AID PROJECT | | |

# ACCESS DRIVEWAY STAGE I - PHASE 1

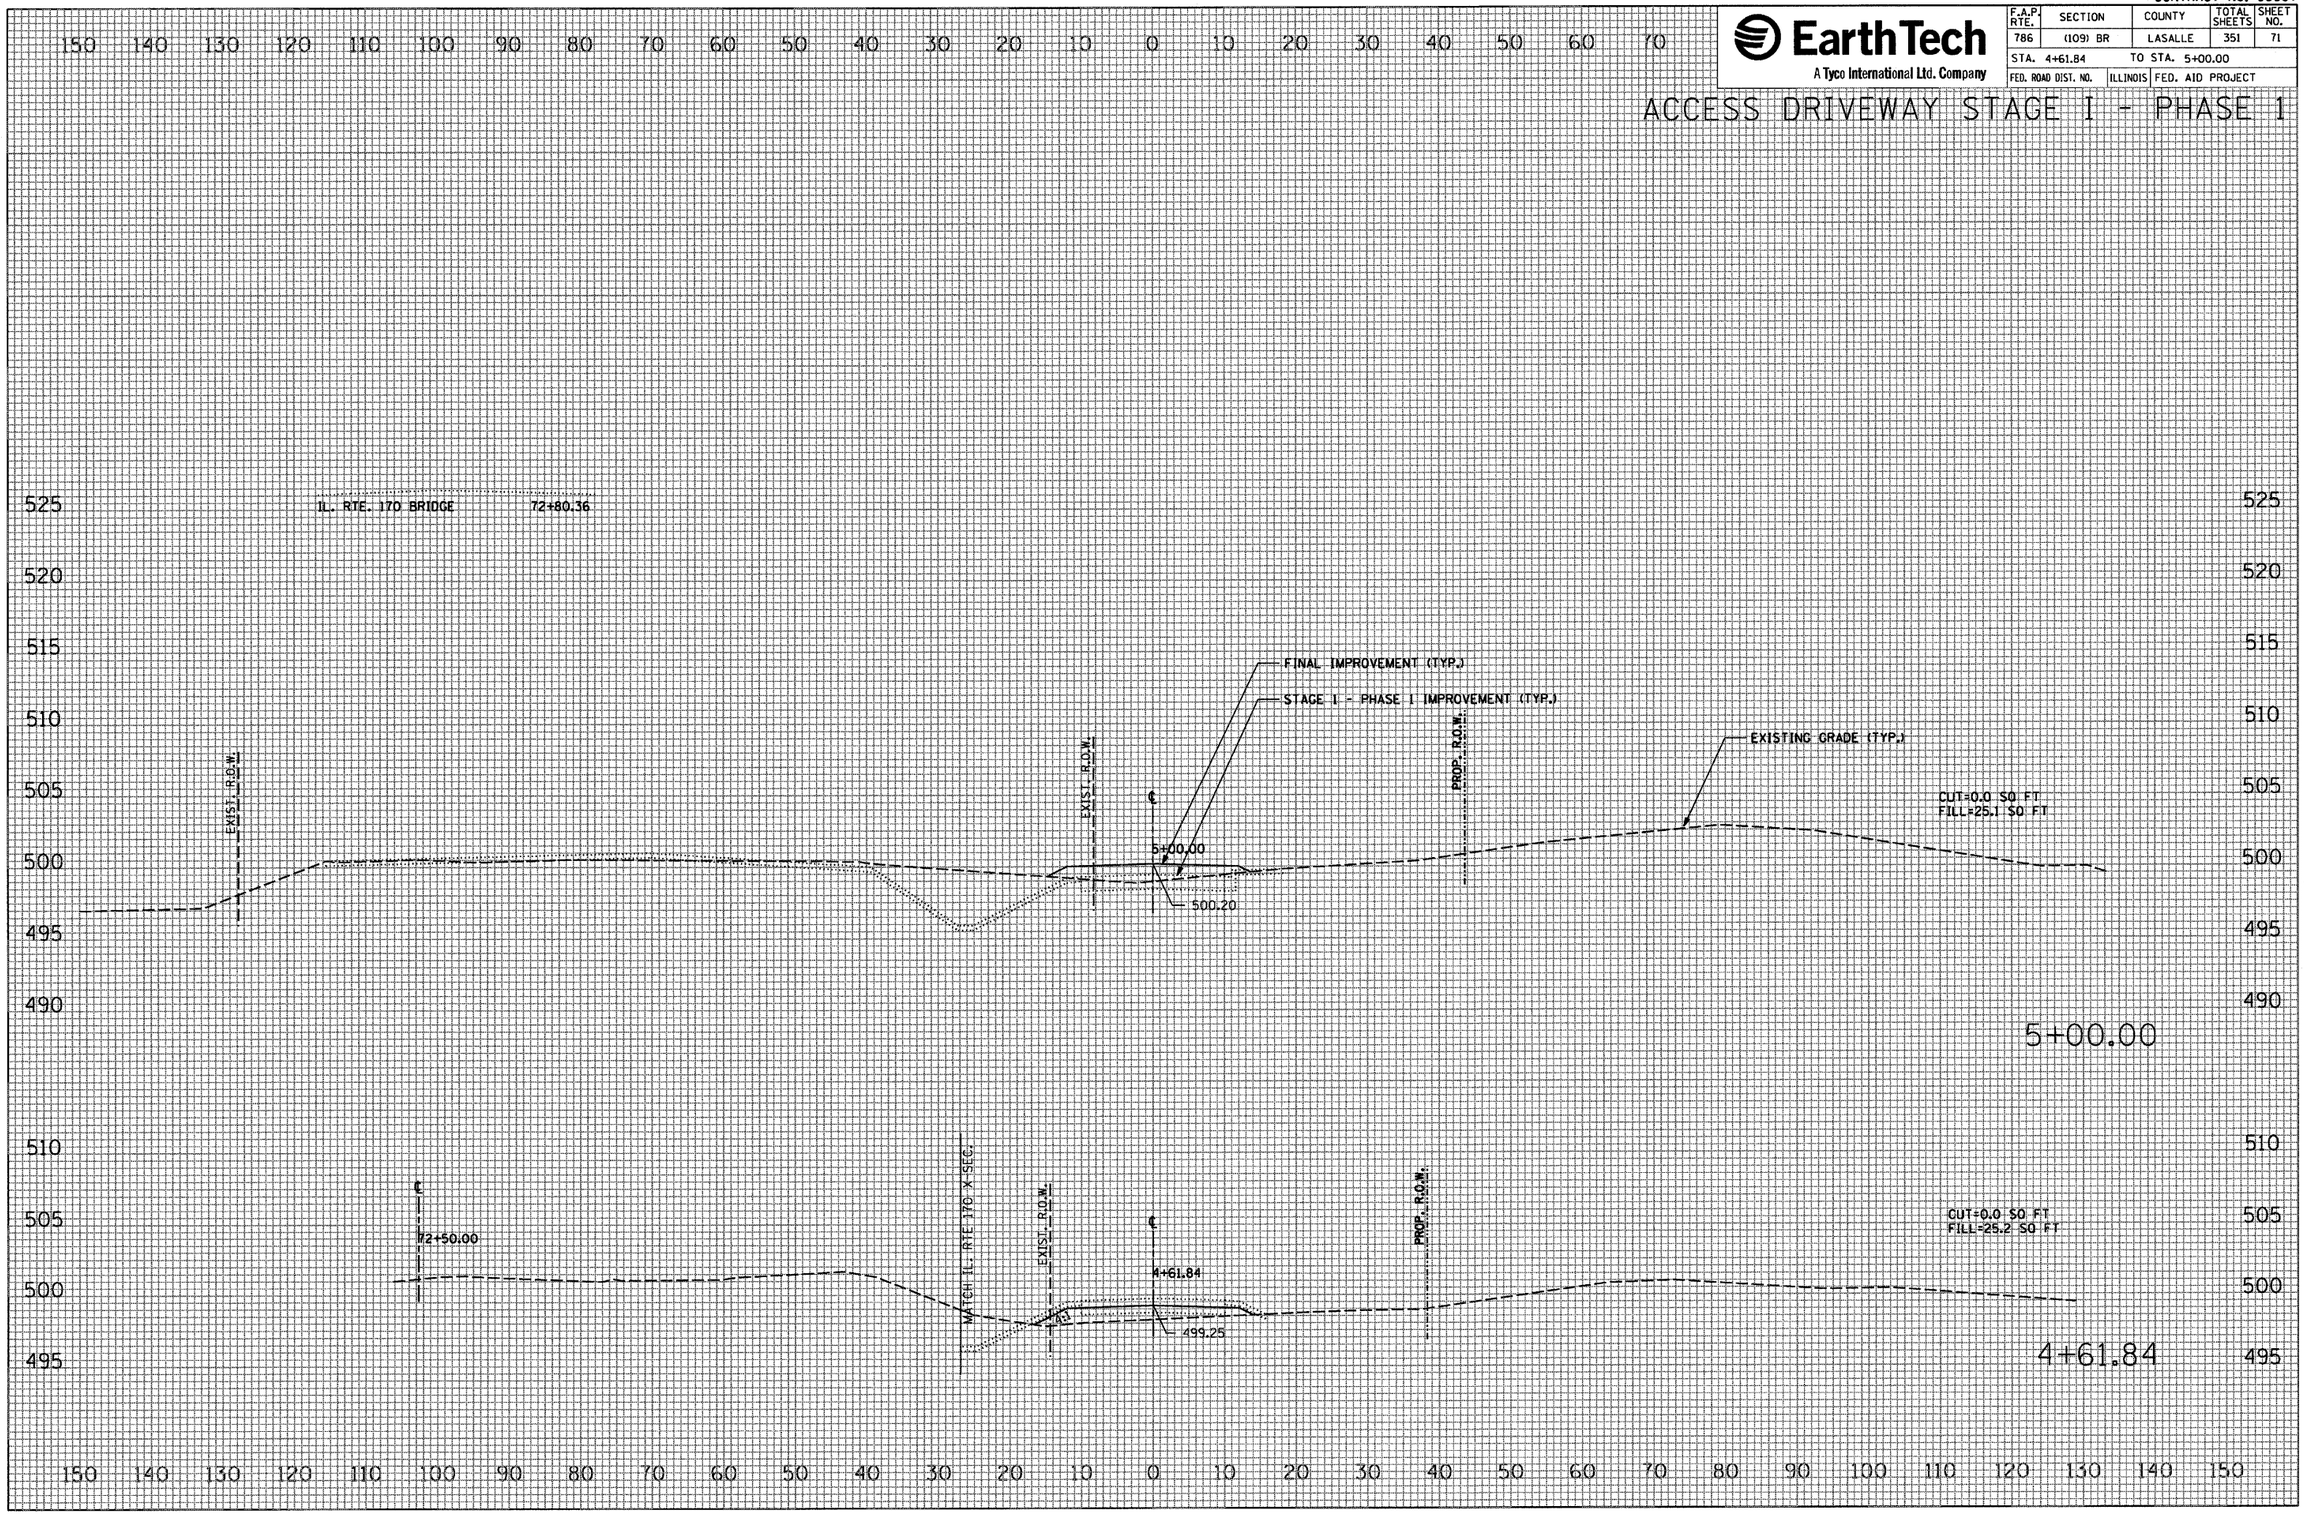


| FINAL SURVEY | | BY | DATE |
|---|---|---|---|
| NOTE BOOK | SURVEYED | | |
| | PLOTTED | | |
| | TOPOGRAPHY | | |
| | AREAS | | |
| NO. | AREAS CHECKED | | |

| ORIGINAL SURVEY | | BY | DATE |
|---|---|---|---|
| NOTE BOOK | SURVEYED | | |
| | PLOTTED | | |
| | TOPOGRAPHY | | |
| | AREAS | | |
| NO. | AREAS CHECKED | | |

PLOT DATE = 10/4/2007
FILE NAME = $FILEL$
PLOT SCALE = $SCALE$
USER NAME = project