CONTRACT NO. 66607

Earth Tech
A Tyco International Ltd. Company

F.A.P. RTE.	SECTION	COUNTY	TOTAL SHEETS	SHEET NO.
786	(109) BR	LASALLE	351	82
STA. 97+00.00		TO STA. 97+49.49		
FED. ROAD DIST. NO.		ILLINOIS	FED. AID PROJECT	

ILLINOIS ROUTE 170 SOUTH STAGE 1 - PHASE 1

FINAL SURVEY	BY	DATE
SURVEYED		
PLOTTED		
NOTE BOOK	TOPOGRAPHY	
NO.	AREAS CHECKED	

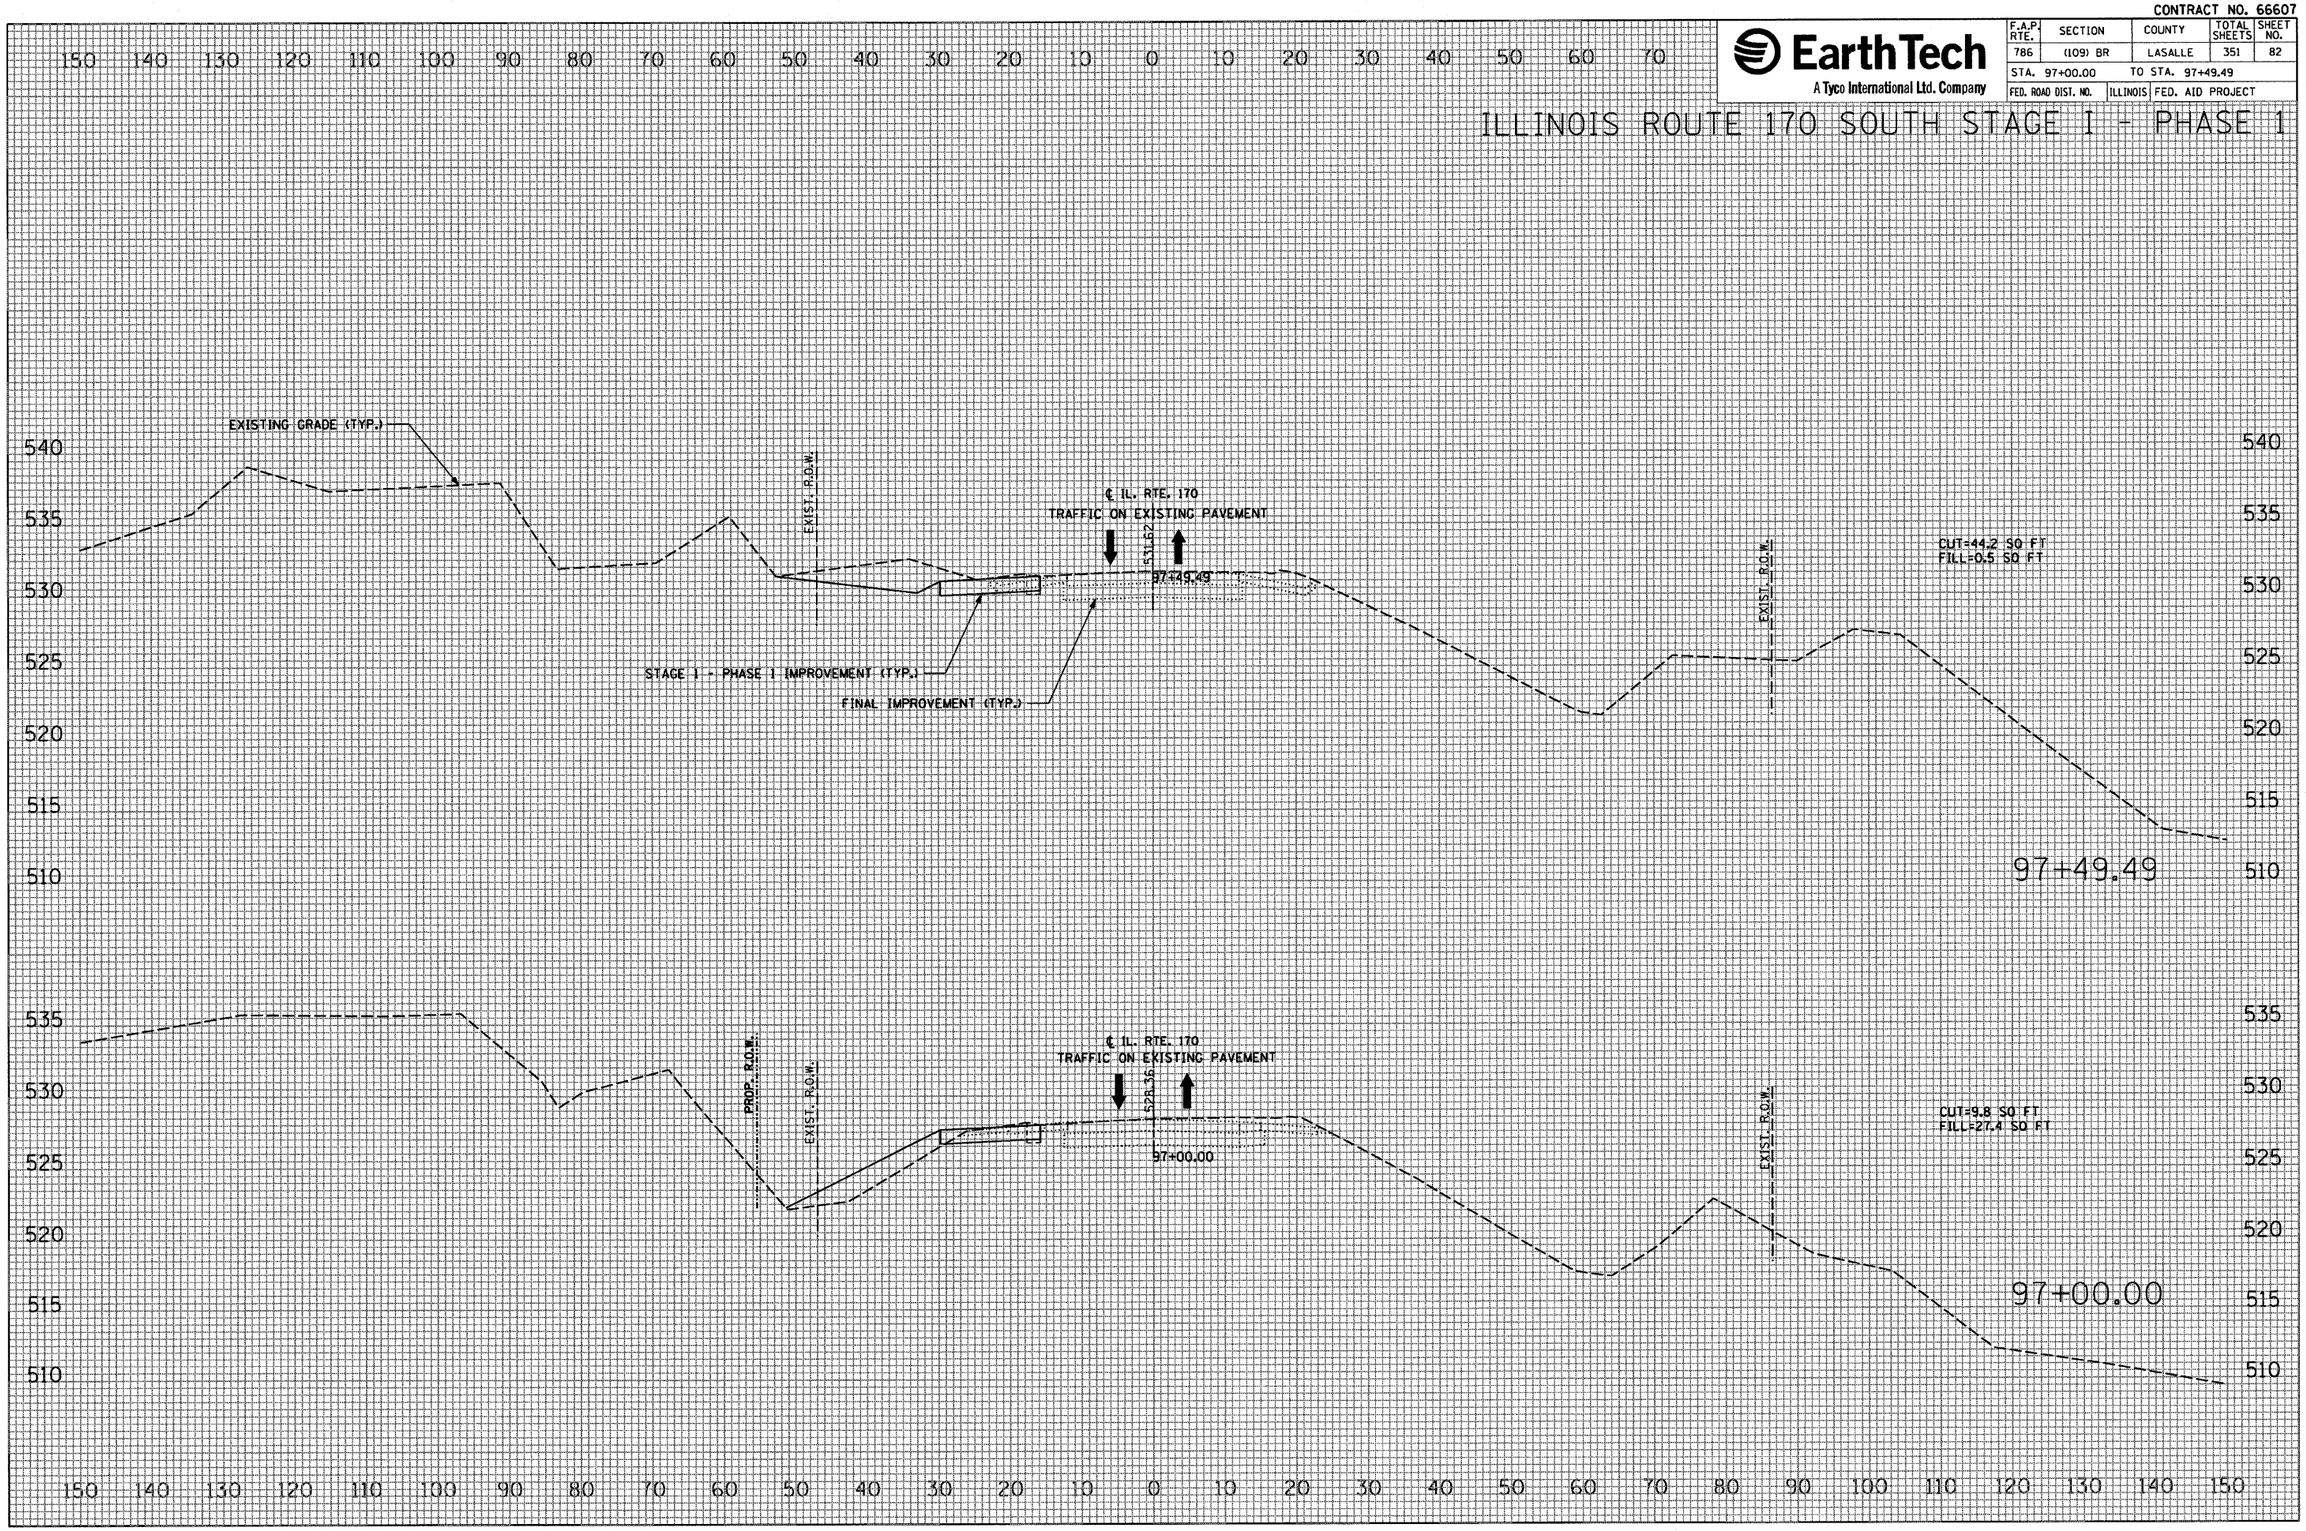

ORIGINAL SURVEY	BY	DATE
SURVEYED		
PLOTTED		
NOTE BOOK	TOPOGRAPHY	
NO.	AREAS CHECKED	

PLOT DATE = 10/4/2007
FILE NAME = #FILE1#
PLOT SCALE = #SCALE#
USER NAME = project