CONTRACT NO. 66607

EarthTech
A Tyco International Ltd. Company

F.A.P. RTE.	SECTION	COUNTY	TOTAL SHEETS	SHEET NO.
786	(109) BR	LASALLE	351	115
STA. 154+00.00		TO STA. 154+00.00		
FED. ROAD DIST. NO.	ILLINOIS	FED. AID PROJECT		

DUPONT ROAD STAGE II - PHASE 1

FINAL SURVEY	SURVEYED	BY	DATE
NOTE BOOK	PLOTTED		
NO.	TEMPLATE		
	AREAS		
	AREAS CHECKED		

ORIGINAL SURVEY	SURVEYED	BY	DATE
NOTE BOOK	PLOTTED		
NO.	TEMPLATE		
	AREAS		
	AREAS CHECKED		
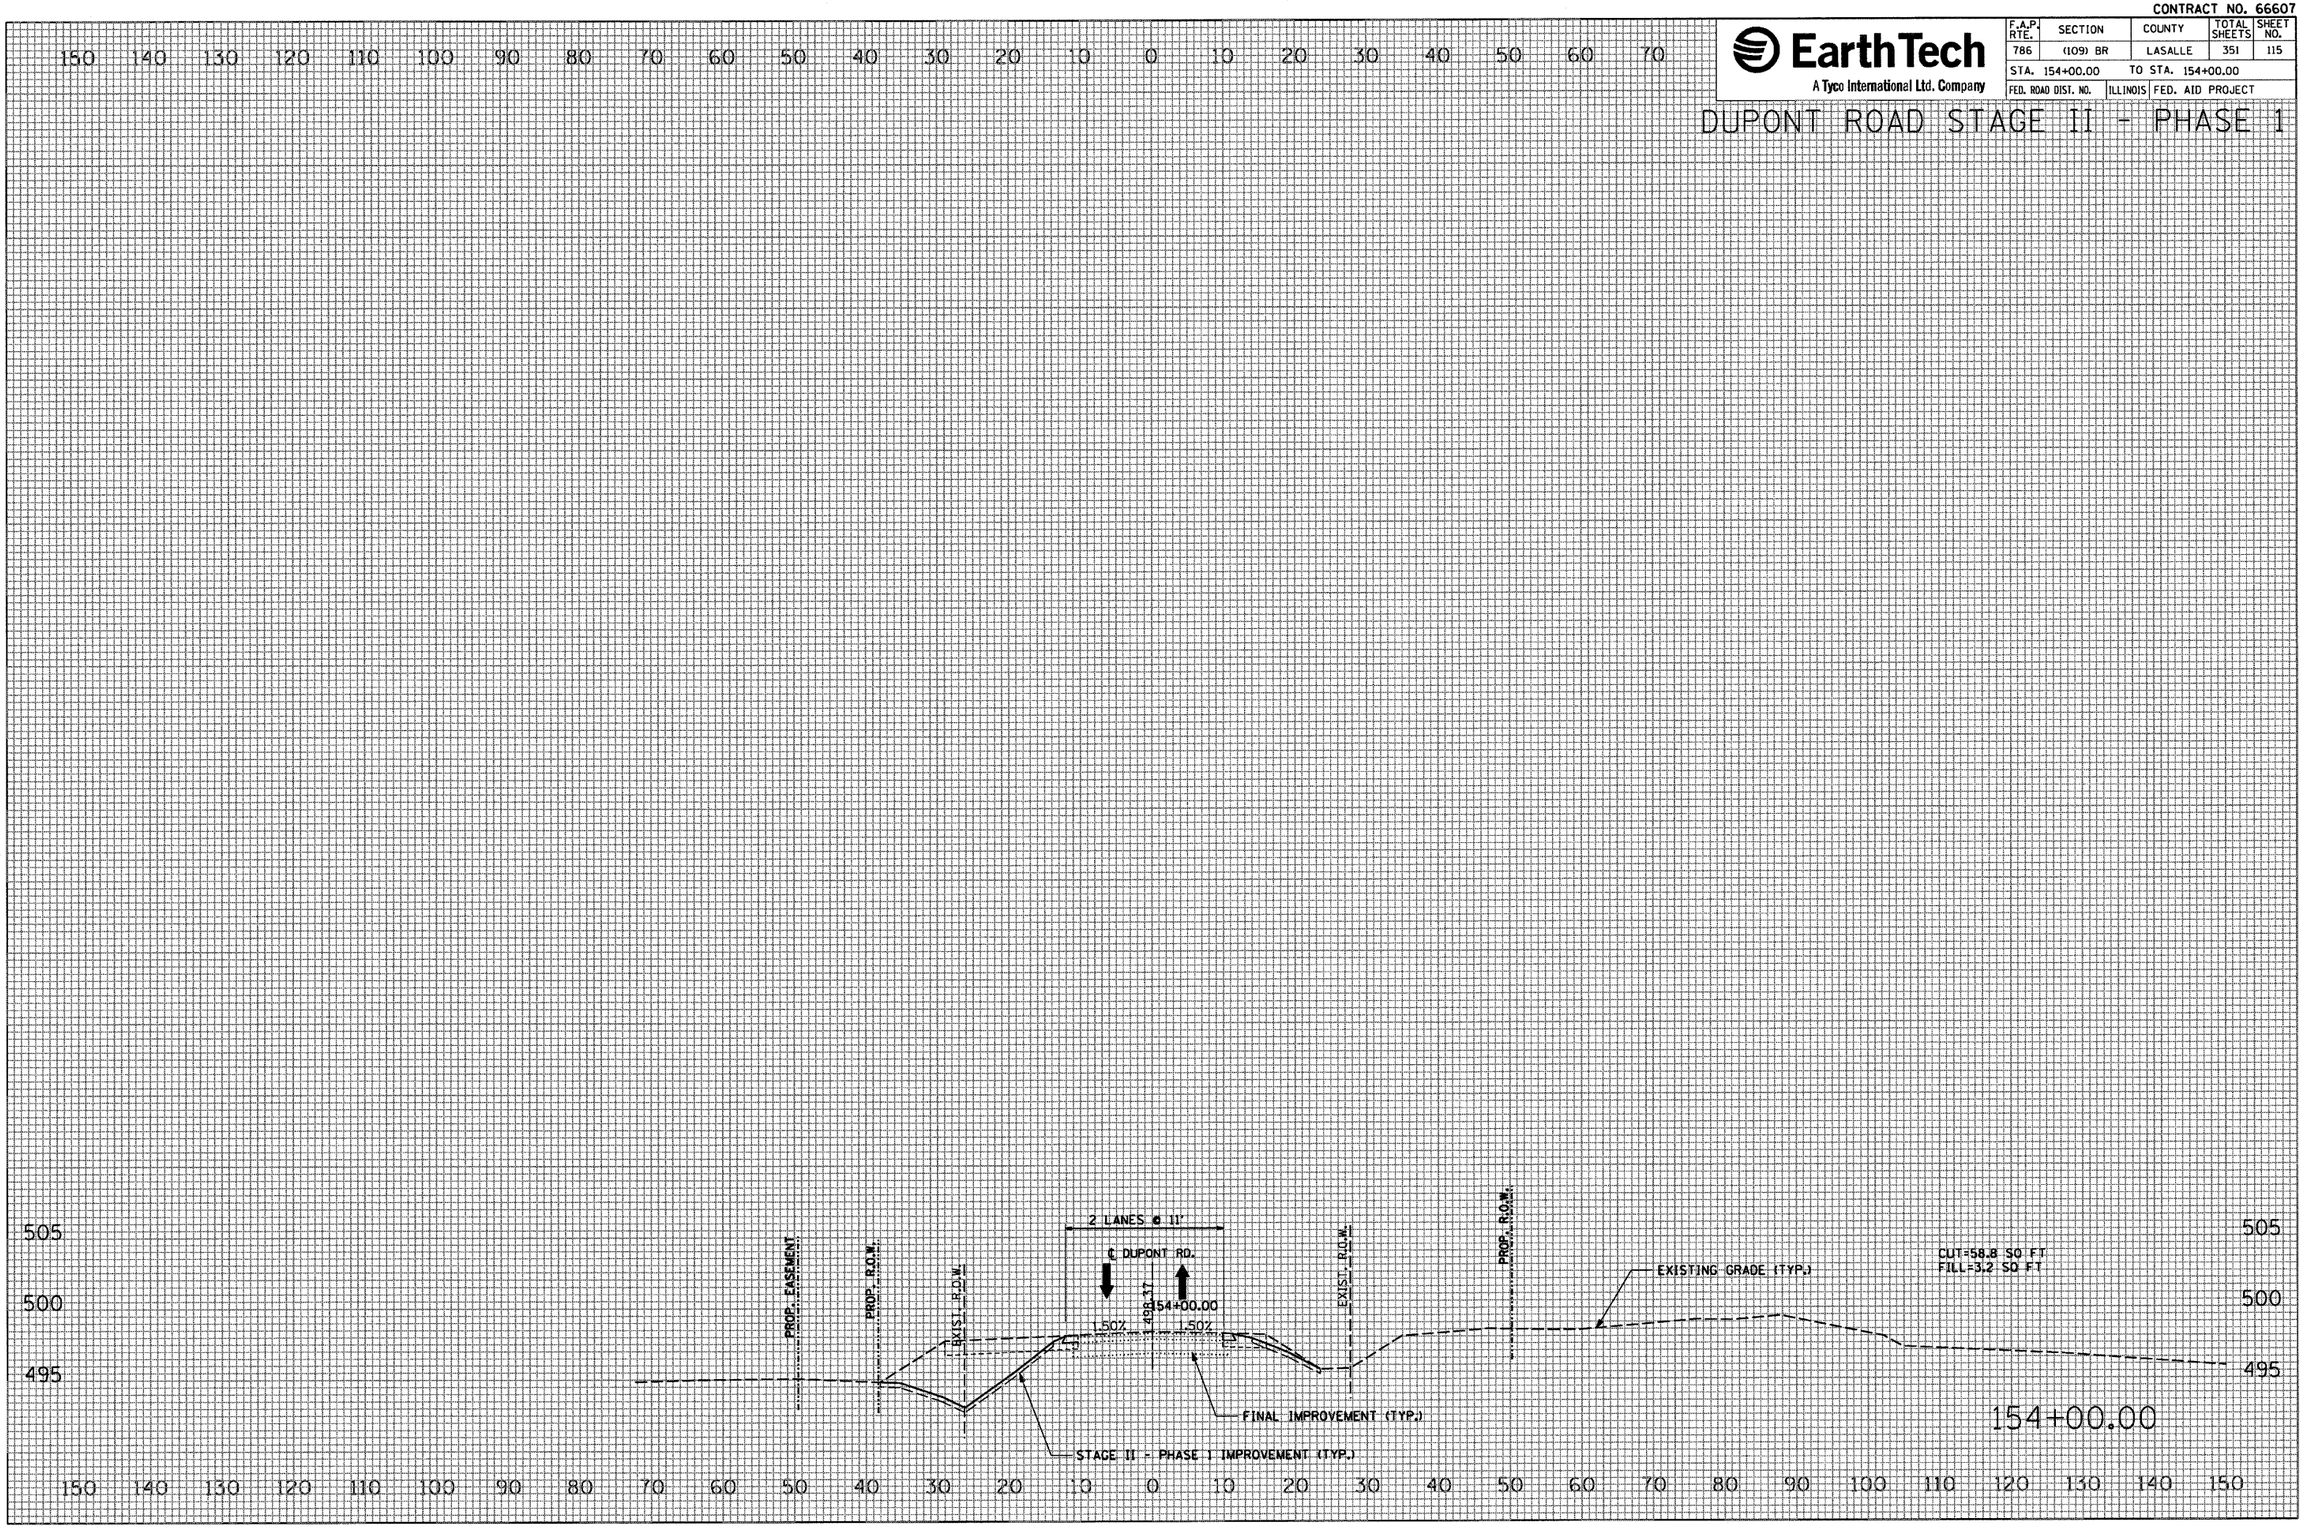
PLOT DATE = 10/4/2007
FILE NAME = e:\FILE1e
PLOT SCALE = e\SCALE1e
USER NAME = project