CONTRACT NO. 66607

EarthTech
A Tyco International Ltd. Company

F.A.P. RTE.	SECTION	COUNTY	TOTAL SHEETS	SHEET NO.
786	(109) BR	LASALLE	351	117
STA. 19+00.00		TO STA. 19+40.00		
FED. ROAD DIST. NO.	ILLINOIS	FED. AID PROJECT		

RIVER ROAD STAGE II - PHASE 1

ORIGINAL SURVEY	SURVEYED	BY	DATE
	PLOTTED		
NOTE BOOK	TEMPLATE		
NO.	AREAS		
	AREAS CHECKED		

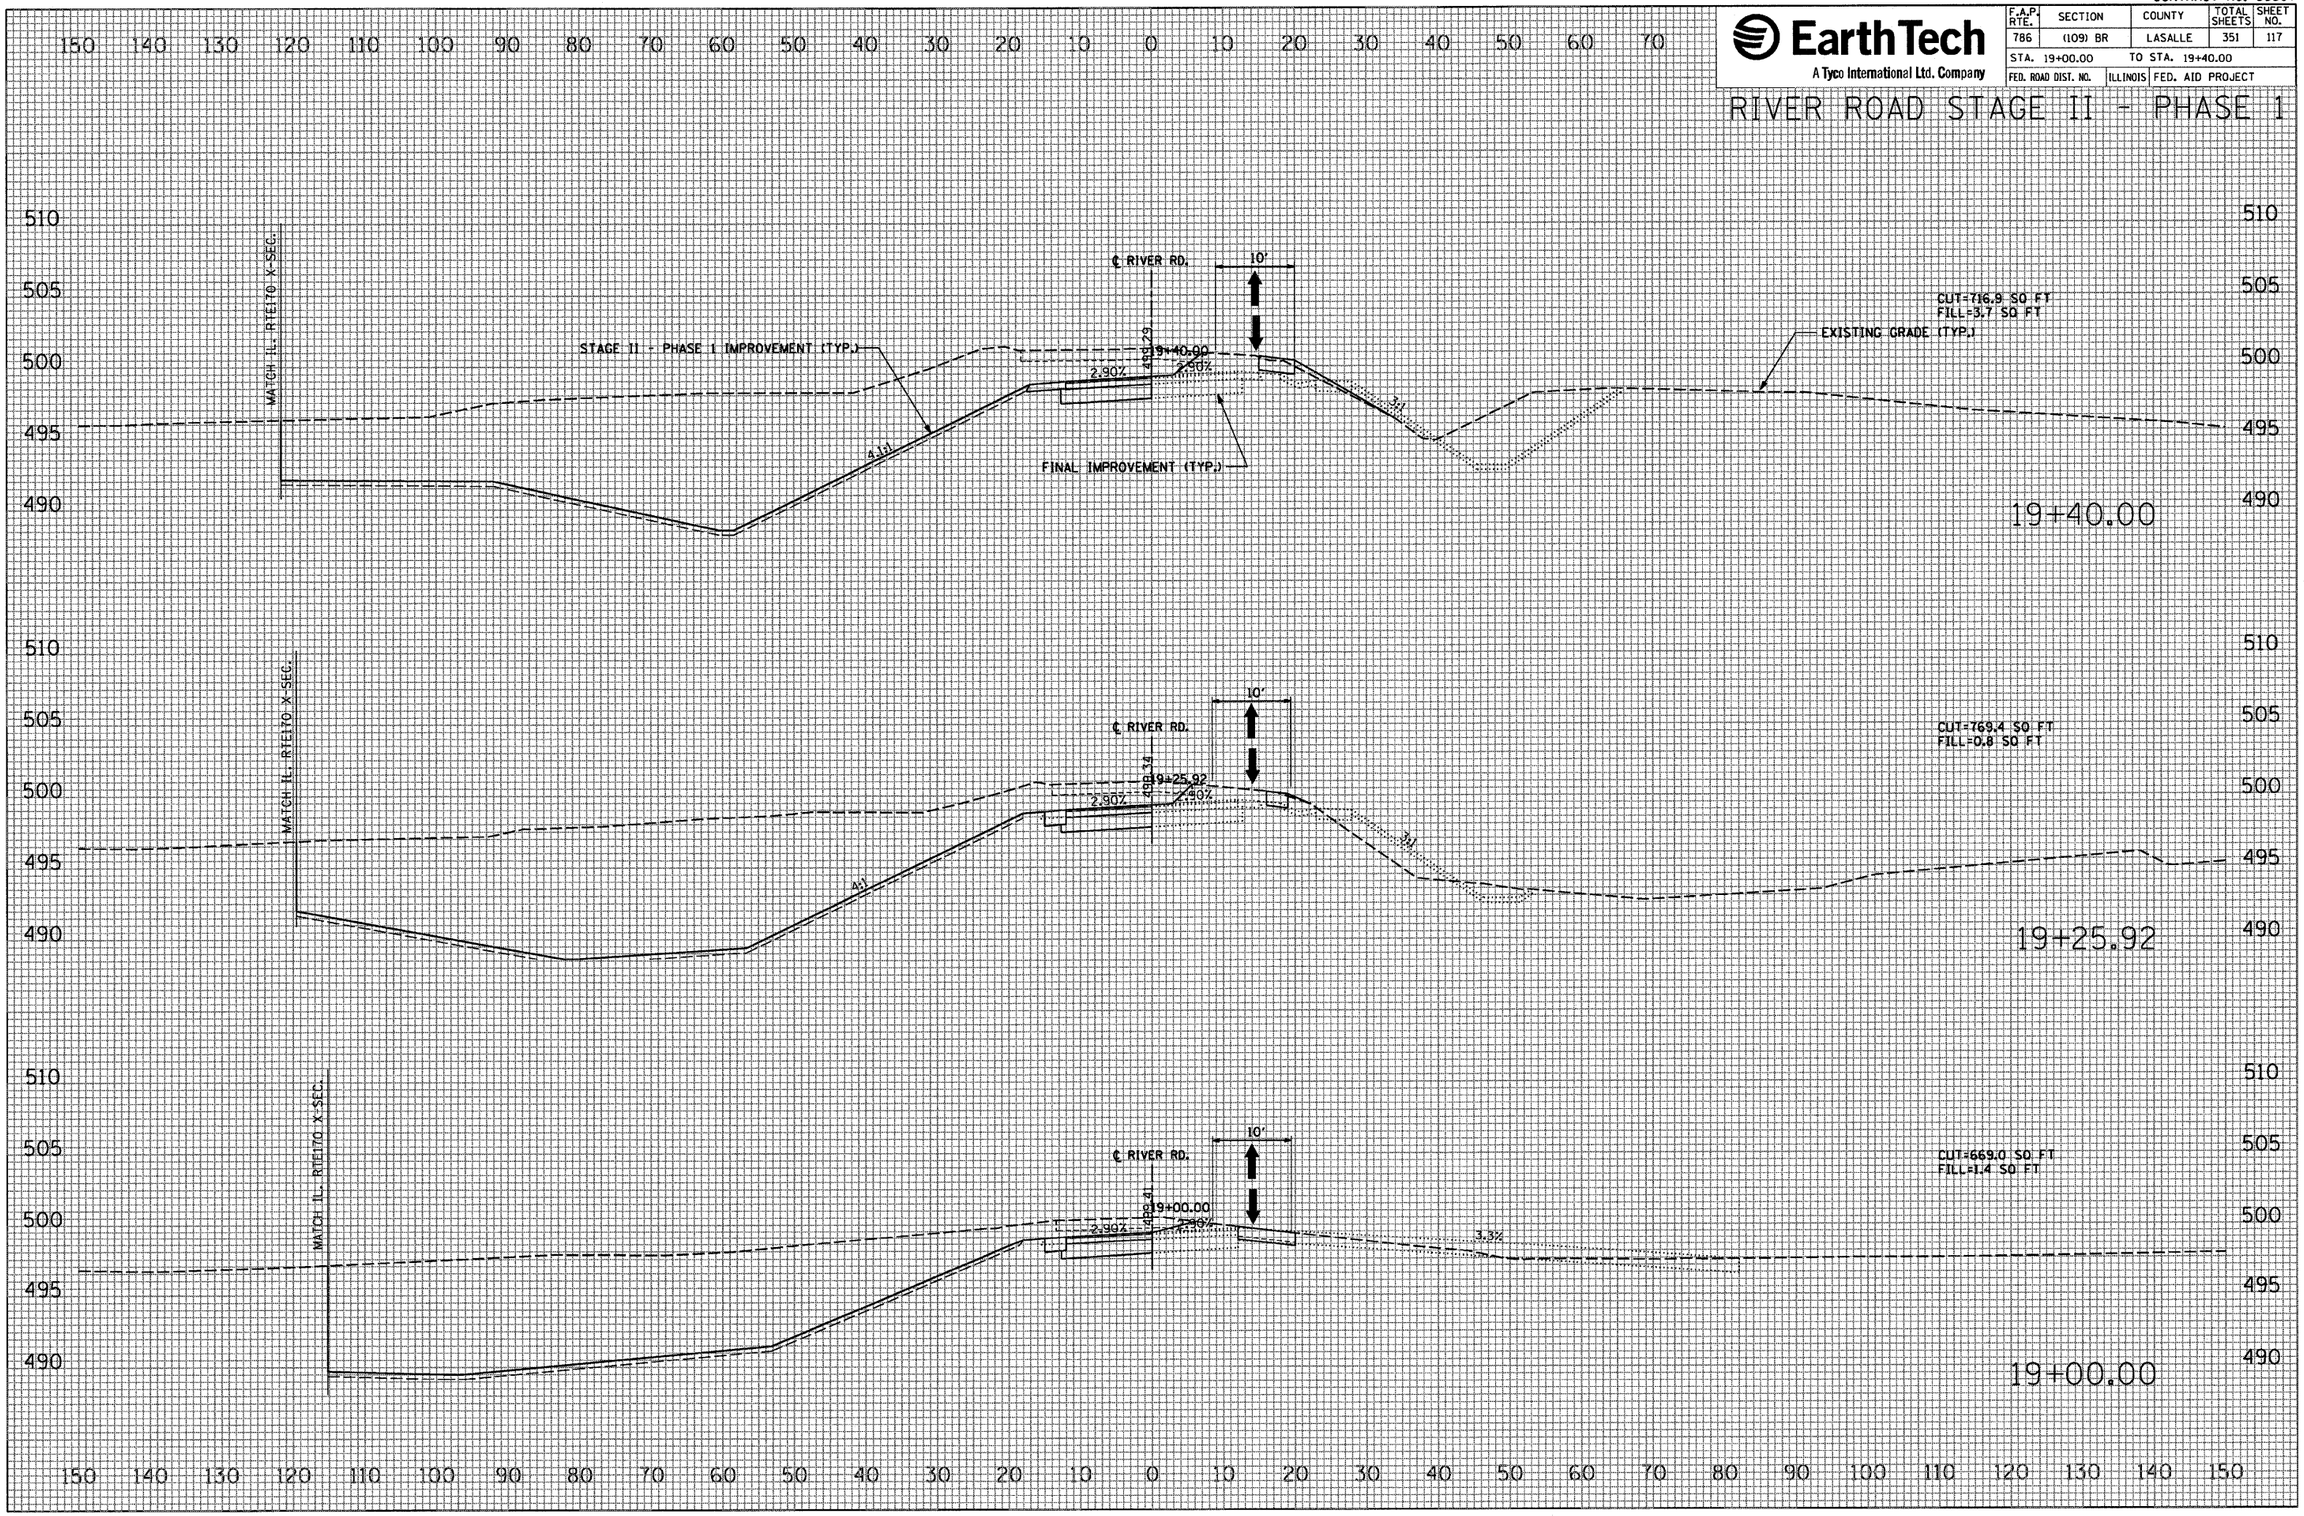

ORIGINAL SURVEY	SURVEYED	BY	DATE
	PLOTTED		
NOTE BOOK	TEMPLATE		
NO.	AREAS		
	AREAS CHECKED		

PLOT DATE = 10/4/2007
FILE NAME = #FILEL#
PLOT SCALE = #SCALE#
USER NAME = proJect