CONTRACT NO. 66607

EarthTech
A Tyco International Ltd. Company

F.A.P. RTE.	SECTION	COUNTY	TOTAL SHEETS	SHEET NO.
786	(109) BR	LASALLE	351	126
STA. 70+83.74		TO STA. 71+00.00		
FED. ROAD DIST. NO.	ILLINOIS	FED. AID PROJECT		

ILLINOIS ROUTE 170 NORTH STAGE II - PHASE 2

FINAL SURVEY	SURVEYED	BY	DATE
	PLOTTED		
	NOTE BOOK	TEMPLATE	
	NO.	AREAS	
		AREAS CHECKED	

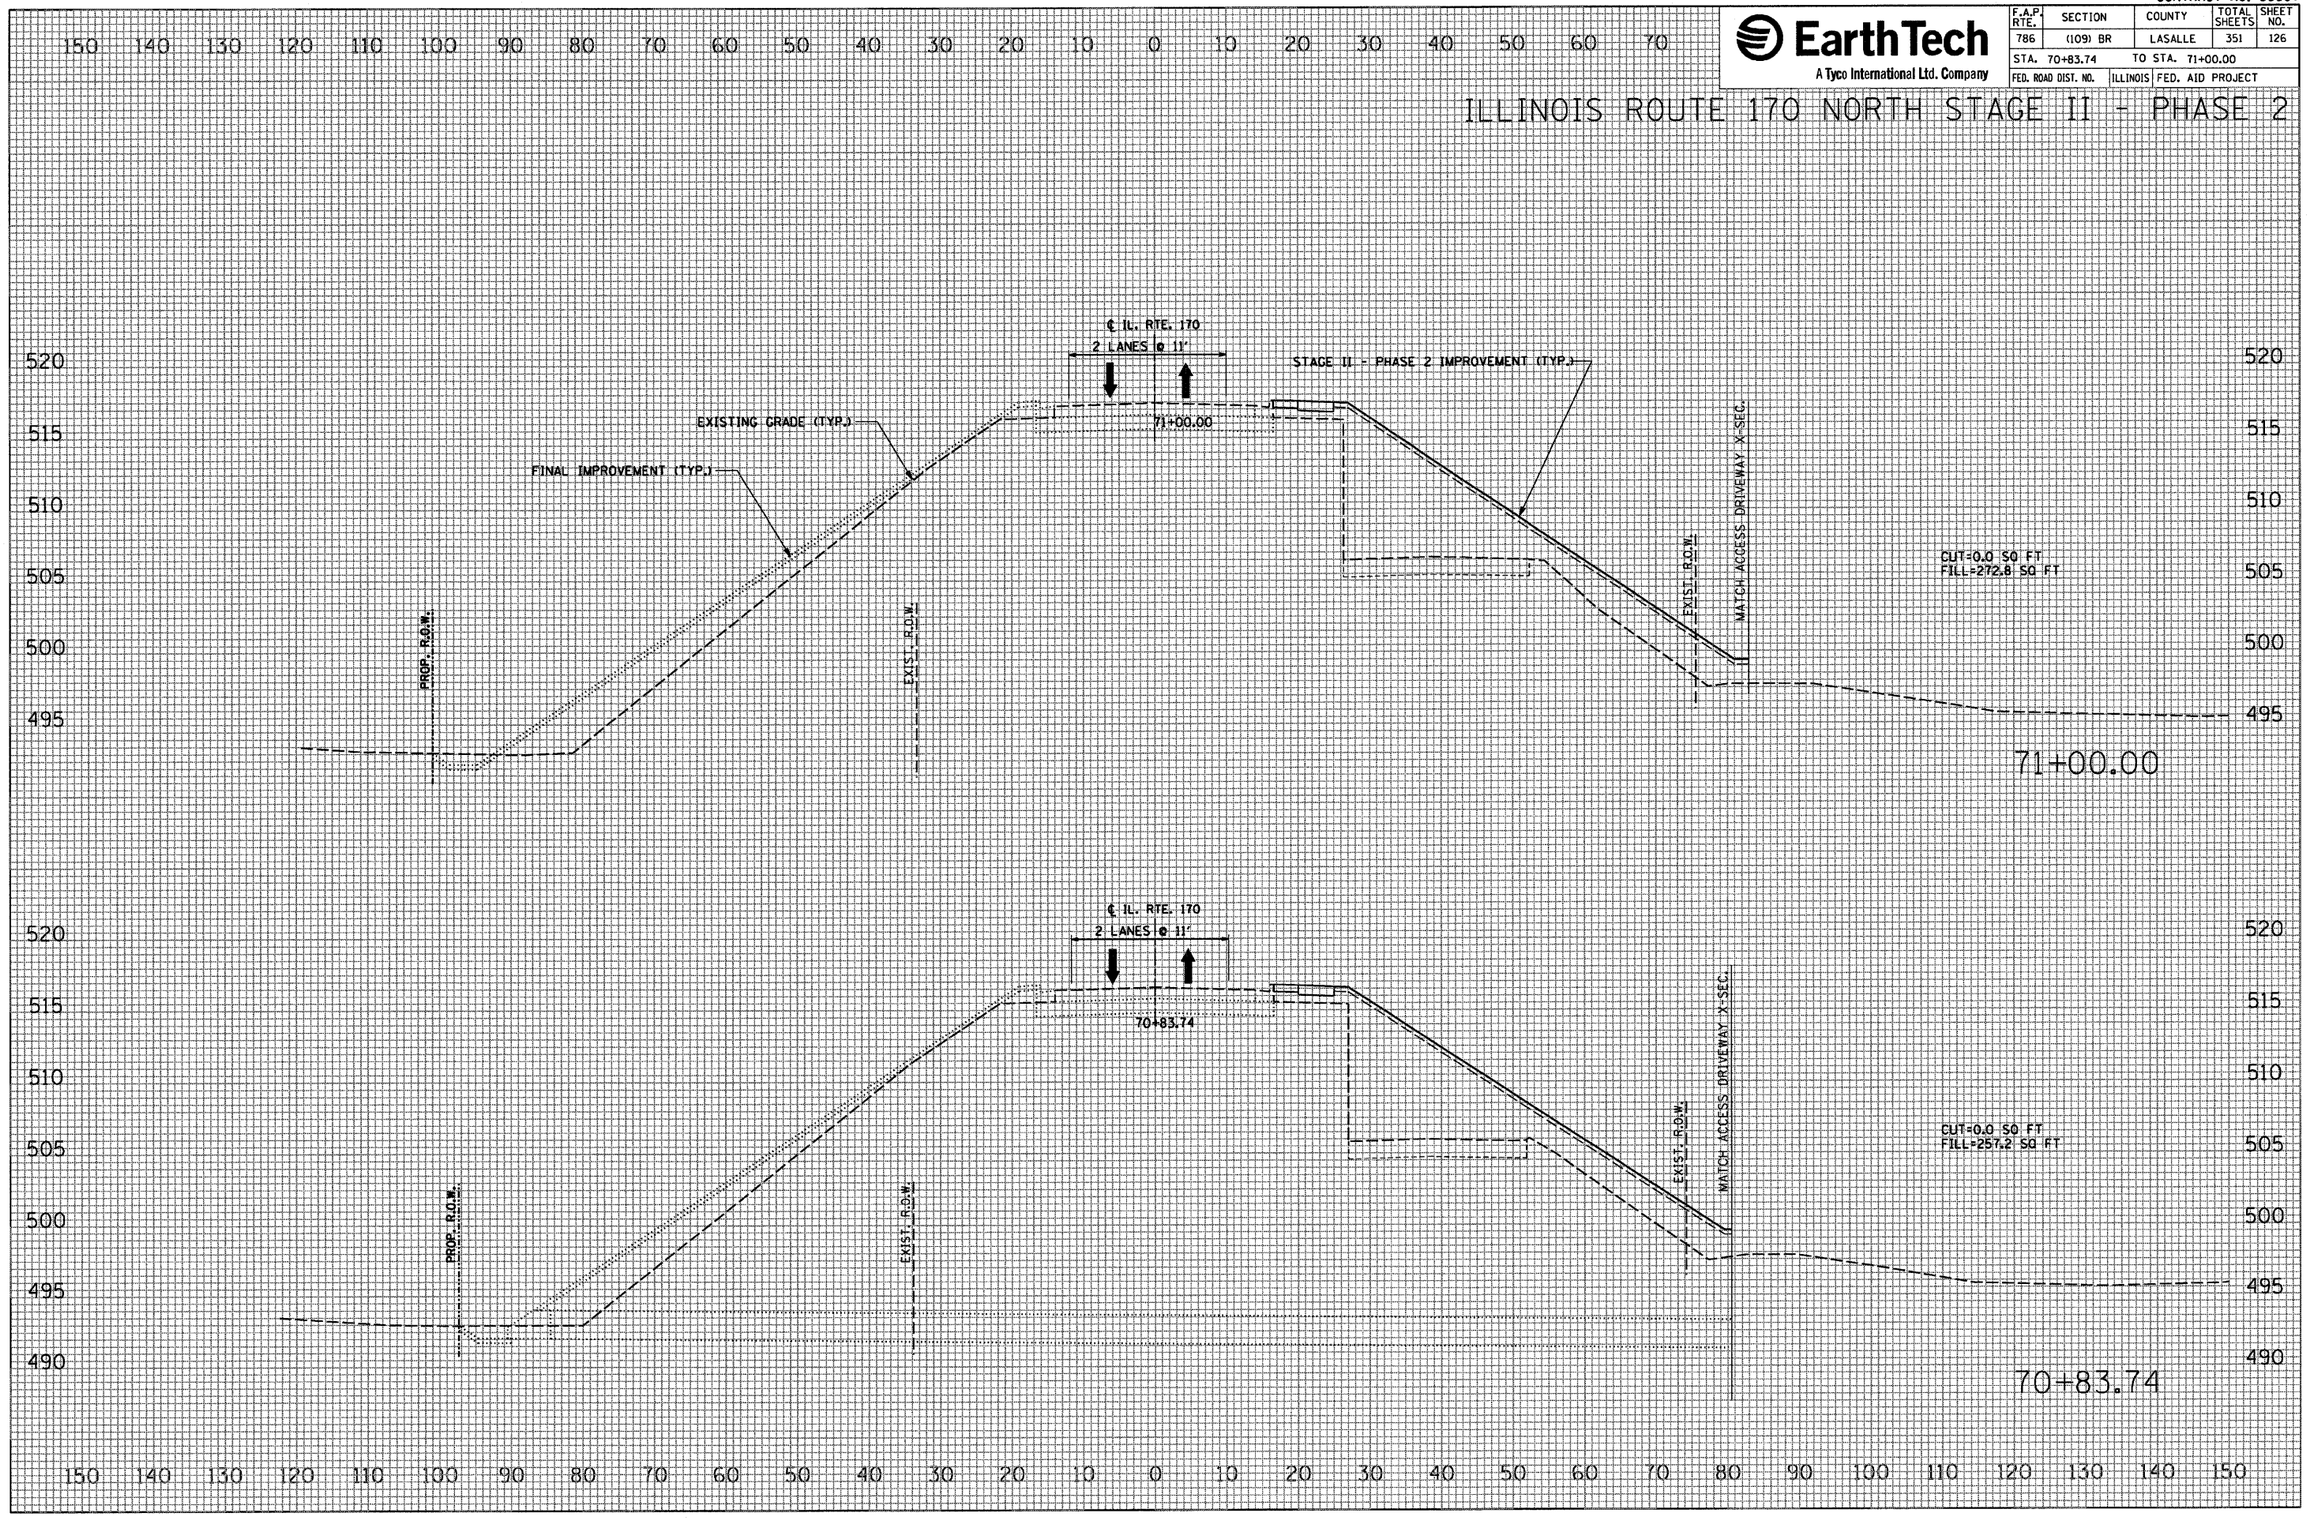

ORIGINAL SURVEY	SURVEYED	BY	DATE
	PLOTTED		
	NOTE BOOK	TEMPLATE	
	NO.	AREAS	
		AREAS CHECKED	

PLOT DATE = 10/4/2007
FILE NAME = $FILE1$
PLOT SCALE = $SCALE$
USER NAME = proj_mgr