CONTRACT NO. 66607

F.A.P. RTE.	SECTION	COUNTY	TOTAL SHEETS	SHEET NO.
786	(109) BR	LASALLE	351	142
STA. 23+00.00		TO STA. 23+80.00		
FED. ROAD DIST. NO.	ILLINOIS	FED. AID PROJECT		

Earth Tech
A Tyco International Ltd. Company

RIVER ROAD STAGE II - PHASE 2

FINAL SURVEY	SURVEYED	BY	DATE
	PLOTTED		
NOTE BOOK	TEMPLATE		
	AREAS		
NO.	AREAS CHECKED		

ORIGINAL SURVEY	SURVEYED	BY	DATE
	PLOTTED		
NOTE BOOK	TEMPLATE		
	AREAS		
NO.	AREAS CHECKED		
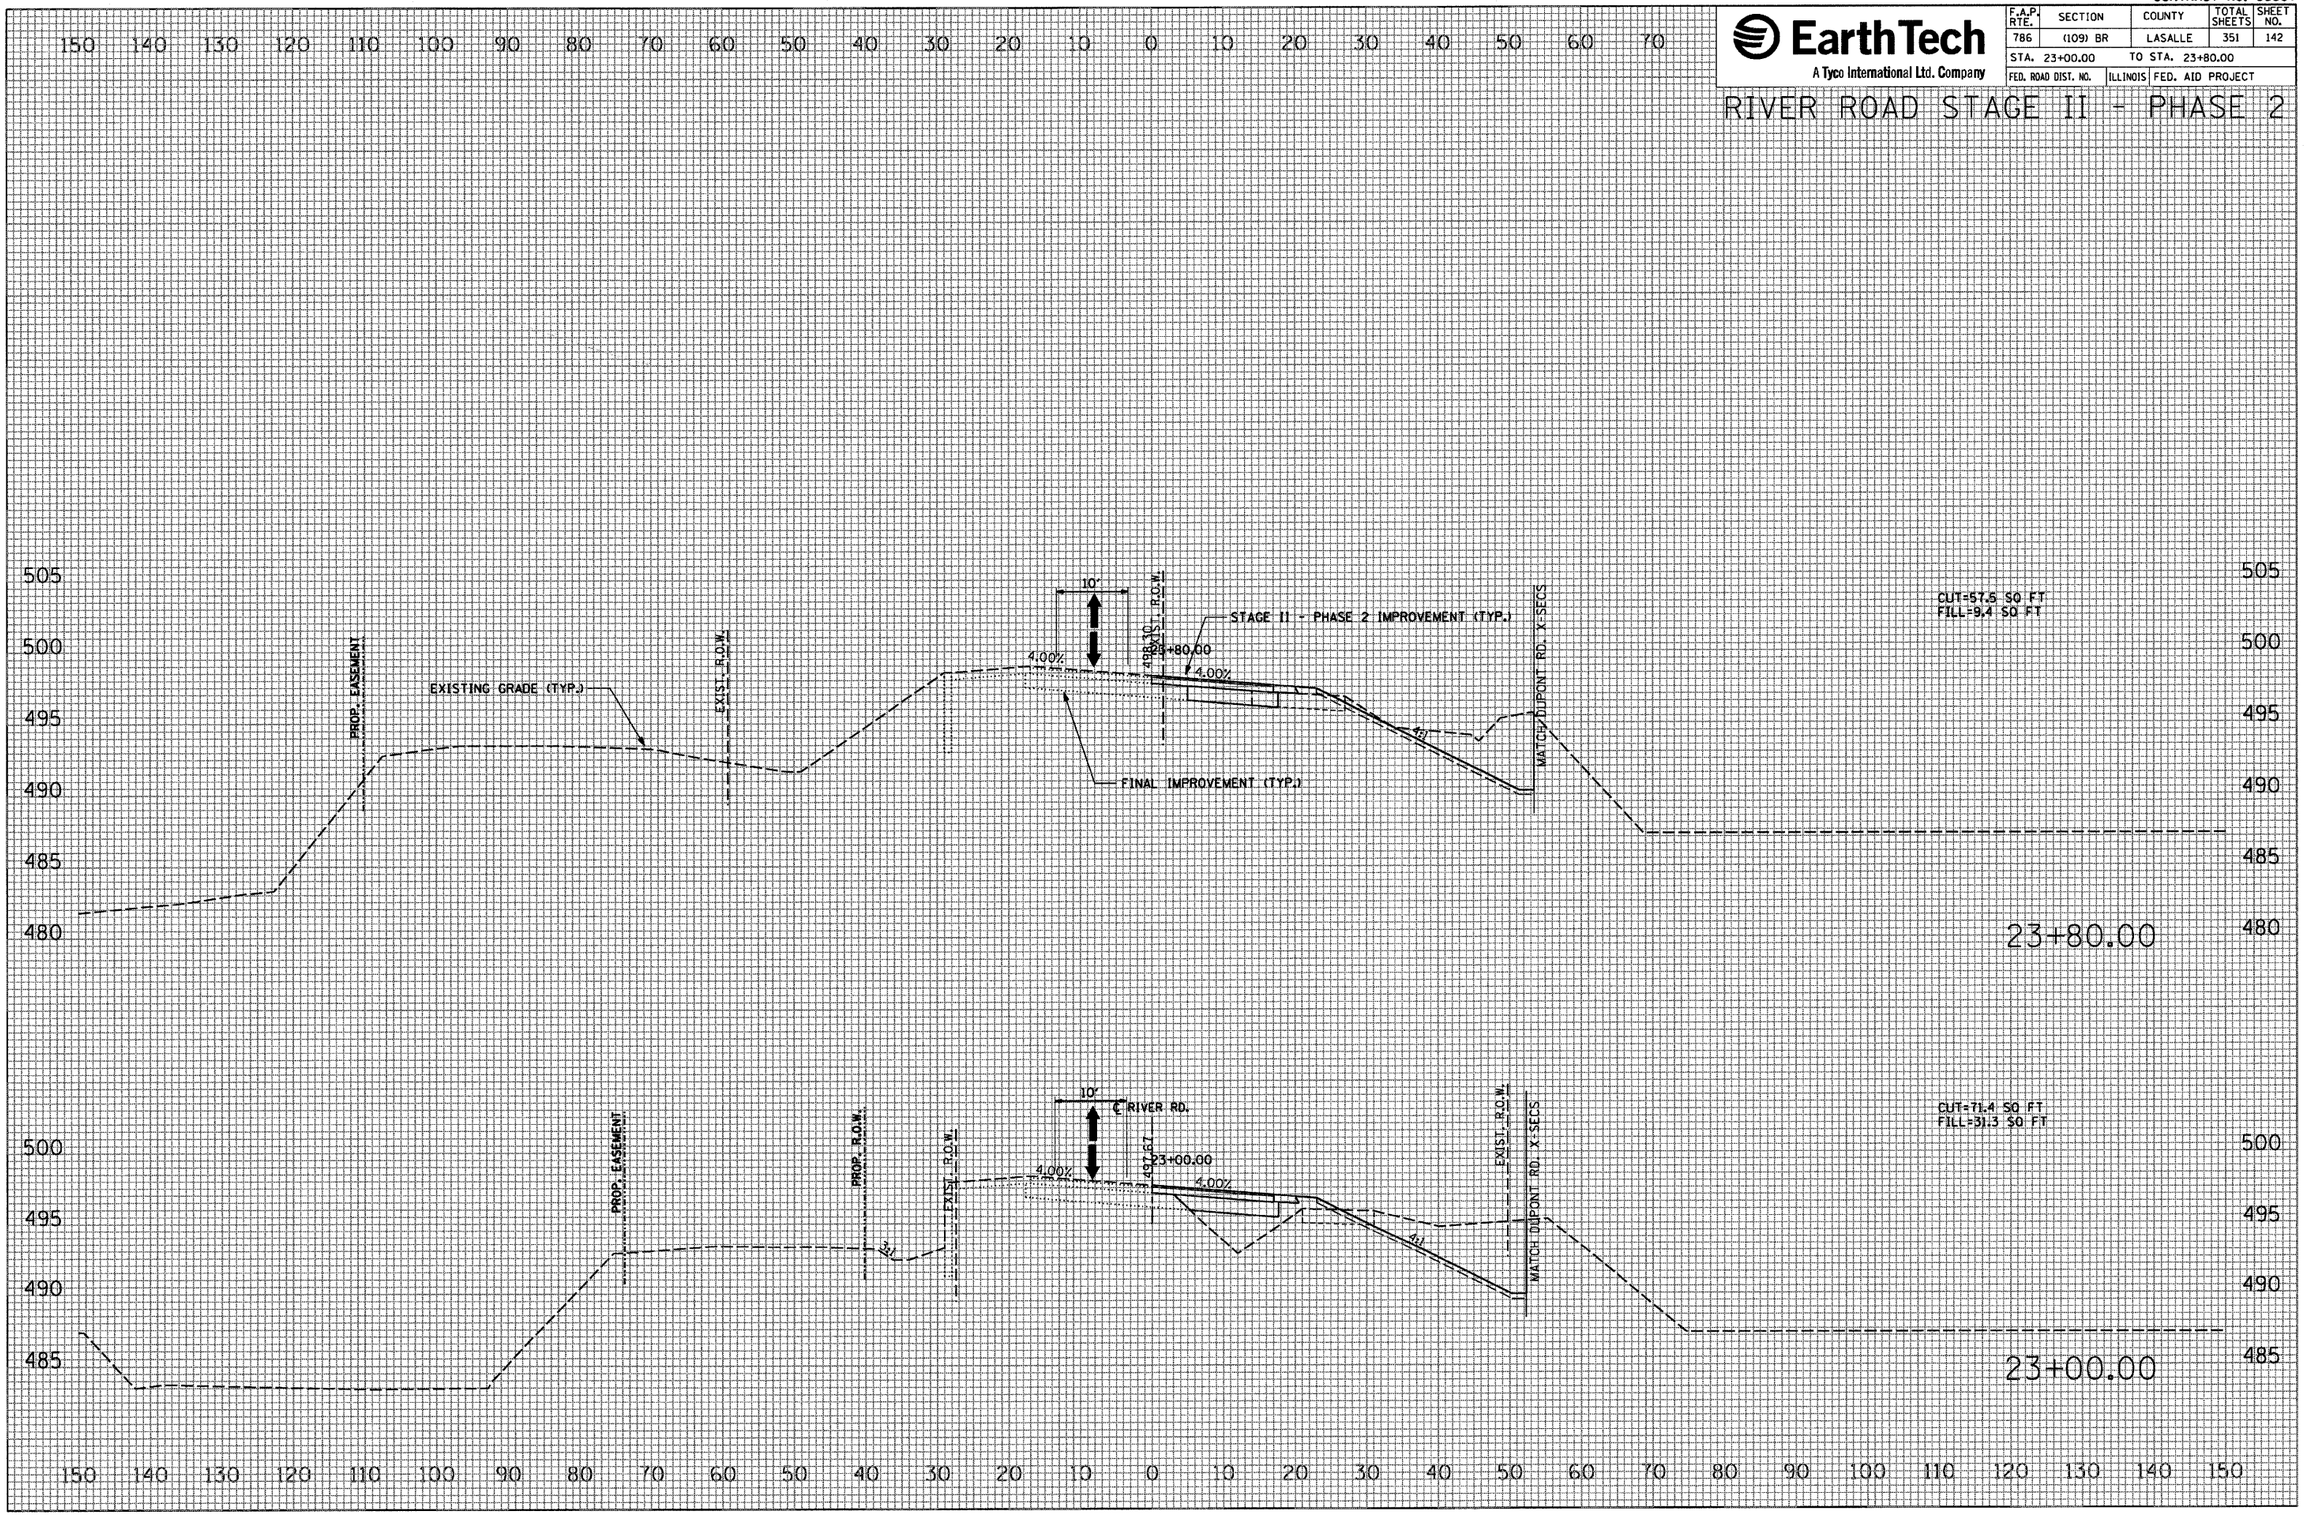
PLOT DATE = 10/4/2007
FILE NAME = e:\FILE\e
PLOT SCALE = e\SCALE\e
USER NAME = project