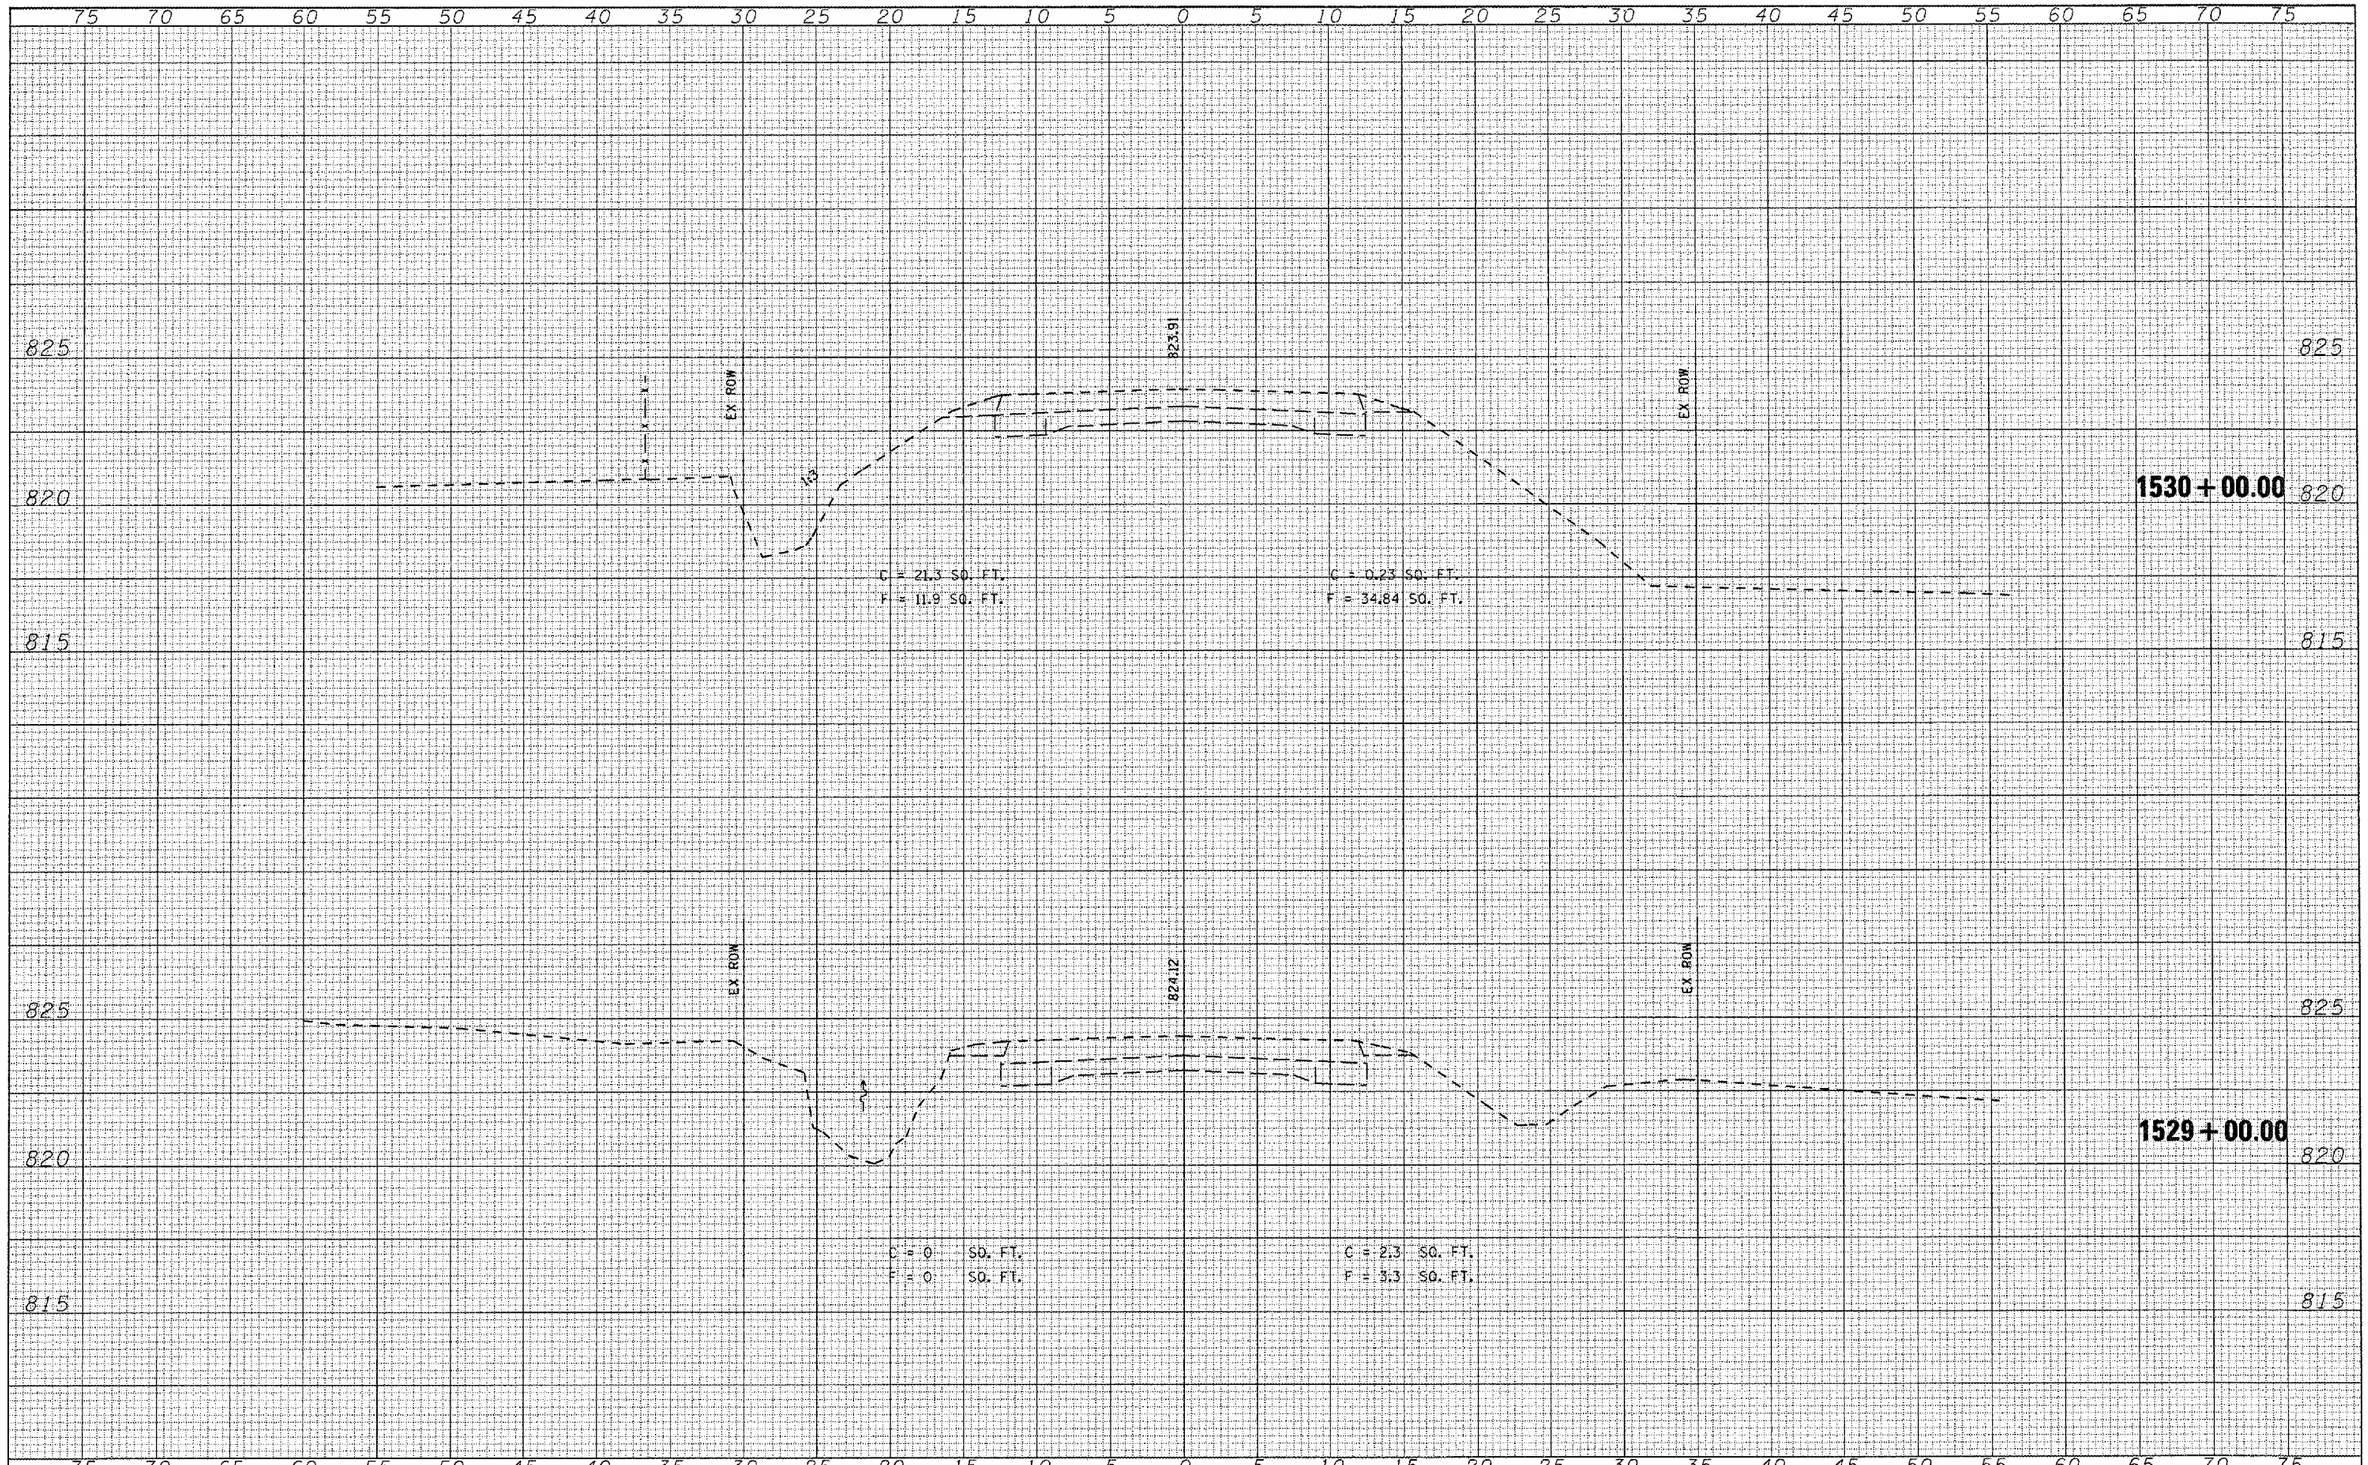

FINAL SURVEY — NOTE BOOK — NO.

	BY	DATE
SURVEYED		
PLOTTED		
TYPED		
AREAS		
AREAS CHECKED		

ORIGINAL SURVEY — NOTE BOOK — NO.

	BY	DATE
SURVEYED		
PLOTTED		
TYPED		
AREAS		
AREAS CHECKED		

FILE NAME = c:\projects\d512408 (v8)\2007_12_18 idot revisions\xsec.dgn	USER NAME = calliarbw	DESIGNED -	REVISED -
		DRAWN - GEW	REVISED -
	PLOT SCALE = 10.0000 ' / IN.	CHECKED -	REVISED -
	PLOT DATE = 12/21/2007	DATE -	REVISED -

STATE OF ILLINOIS
DEPARTMENT OF TRANSPORTATION

CROSS SECTIONS
ILLINOIS ROUTE 9 OVER BRAYS CREEK

SCALE: | SHEET NO. OF SHEETS | STA. 1529+00.00 TO STA. 1530+00.00

F.A. RTE.	SECTION	COUNTY	TOTAL SHEETS	SHEET NO.
693	(2)BR-3)BR	McLean	23	19
		CONTRACT NO. 70610		
FED. ROAD DIST. NO.	ILLINOIS	FED. AID PROJECT		