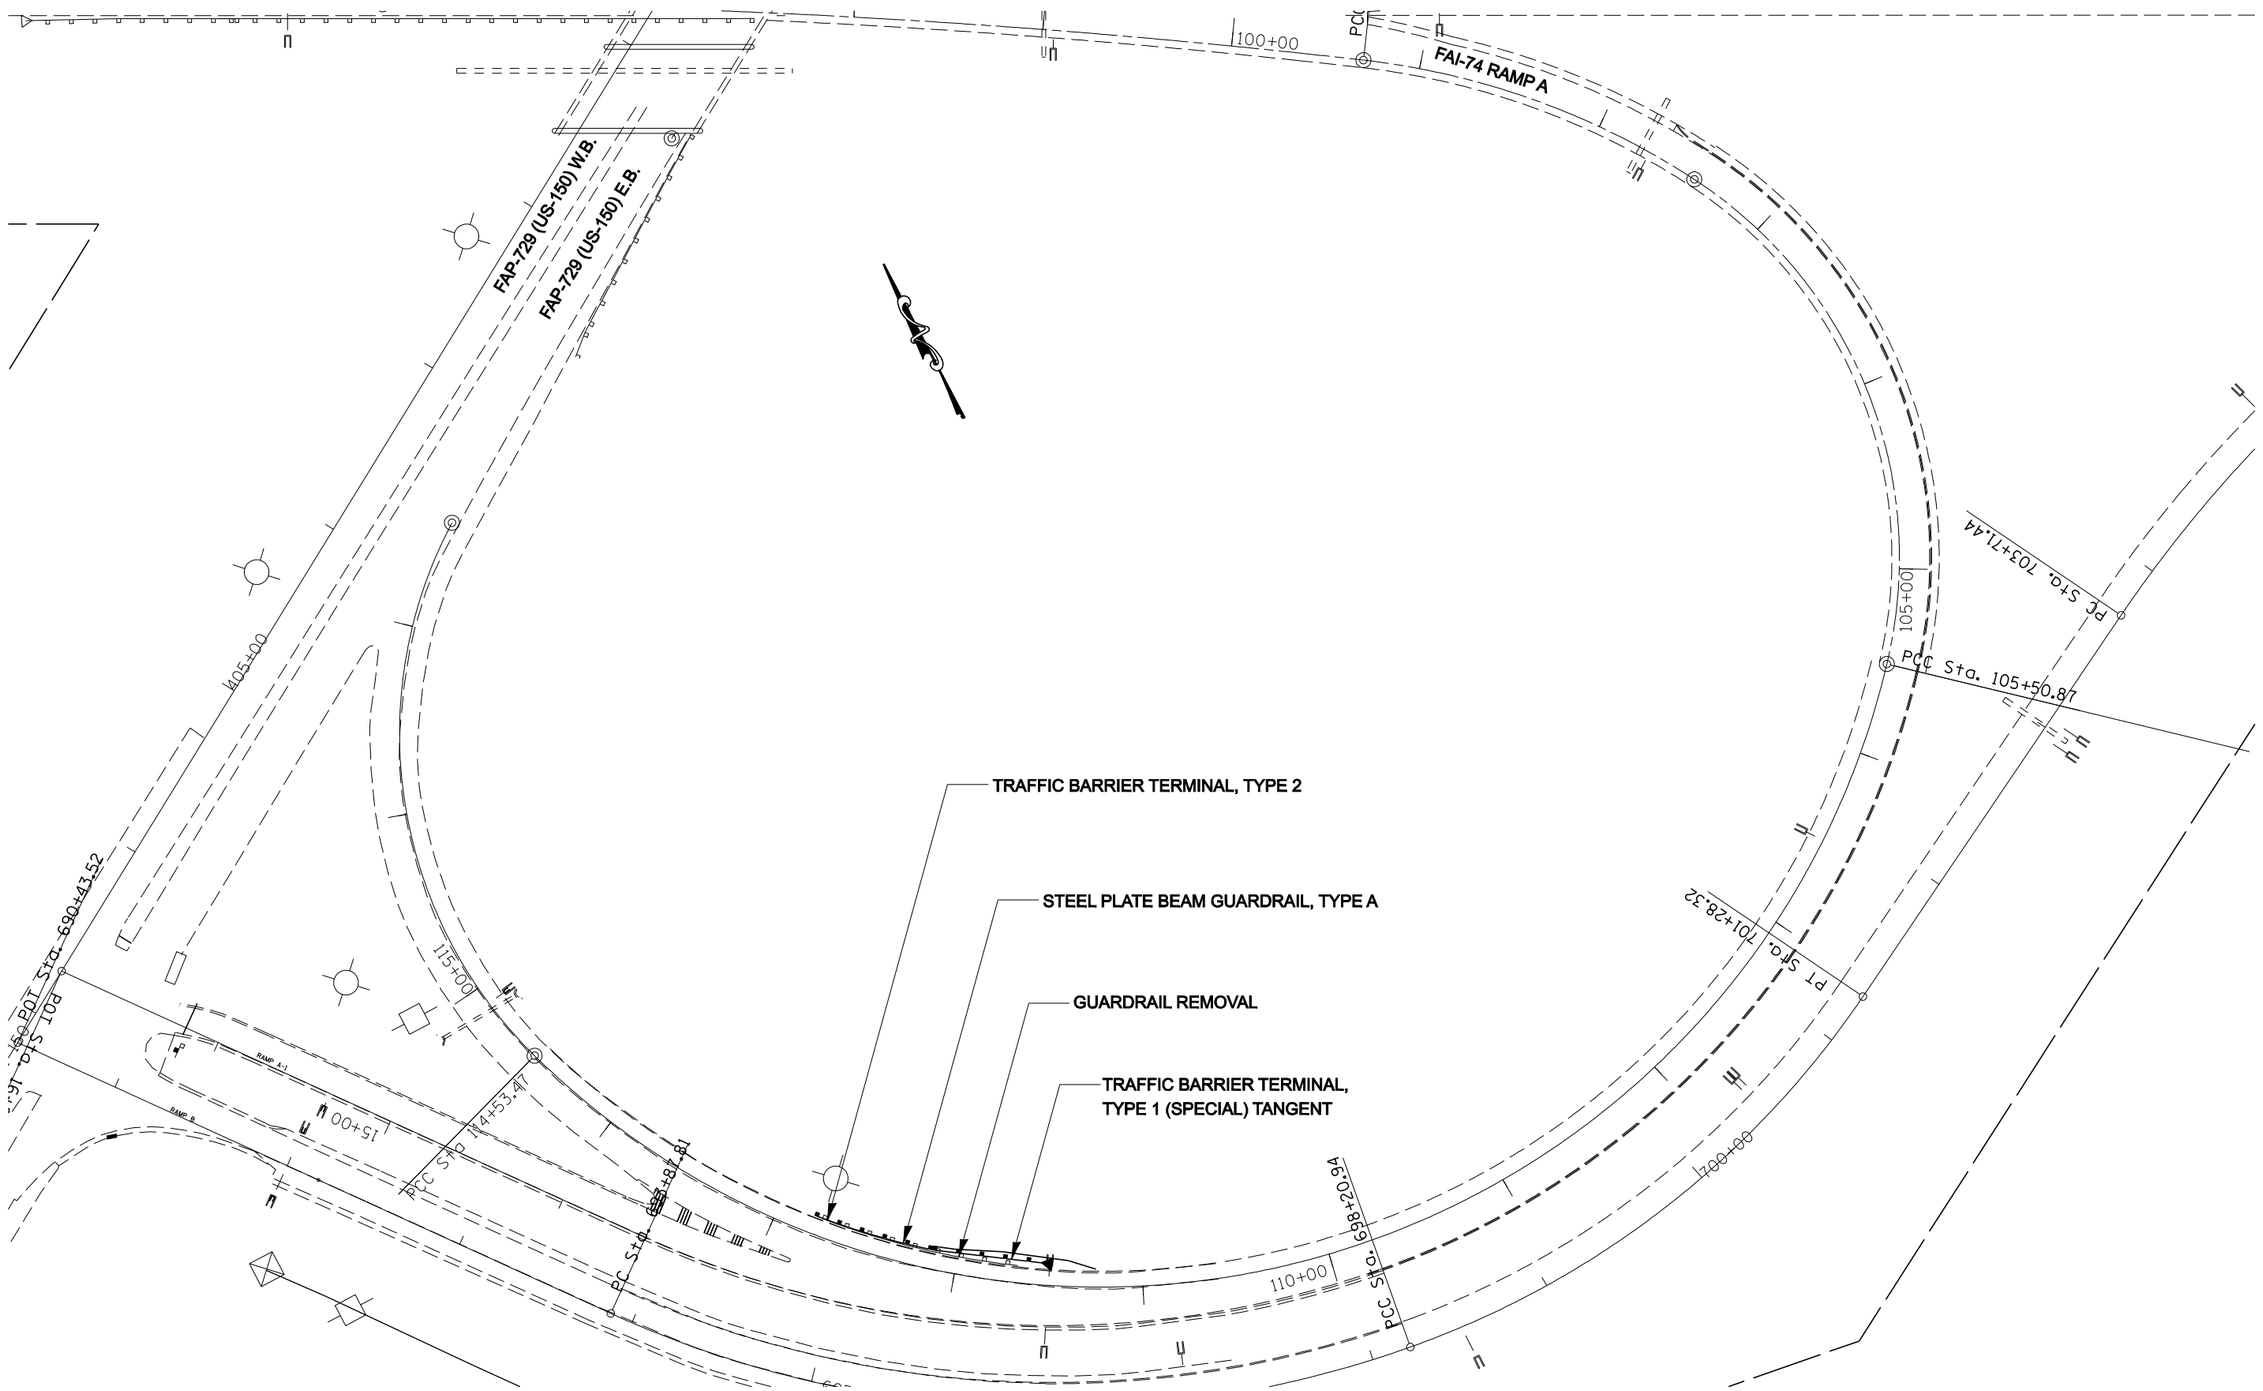

FILE NAME = c:\projects\d501407 (v8)\70643_plansheets.dgn	USER NAME = collierbw	DESIGNED -	REVISED -	STATE OF ILLINOIS DEPARTMENT OF TRANSPORTATION	I-74 GUARDRAIL & IMPACT ATTENUATORS	F.A.I RTE.	SECTION	COUNTY	TOTAL SHEETS / SHEET NO.
		DRAWN -	REVISED -			74	FY08HSIP	••	172 / 42
	PLOT SCALE = 80.0000 ' / IN.	CHECKED -	REVISED -					CONTRACT NO. 70643	
	PLOT DATE = 12/20/2007	DATE -	REVISED -		SCALE: 1:40 / SHEET NO. OF SHEETS / US 150 RAMP A	FED. ROAD DIST. NO.	ILLINOIS	FED. AID PROJECT	