CONTRACT NO. 72624

F.A.P RTE.	SECTION	COUNTY	TOTAL SHEETS	SHEET NO.
753	143RS-6	CHRISTIAN	127	22
STA. 92+00.00		TO STA.98+00.00		
FED. ROAD DIST. NO.	ILLINOIS	FED. AID PROJECT		

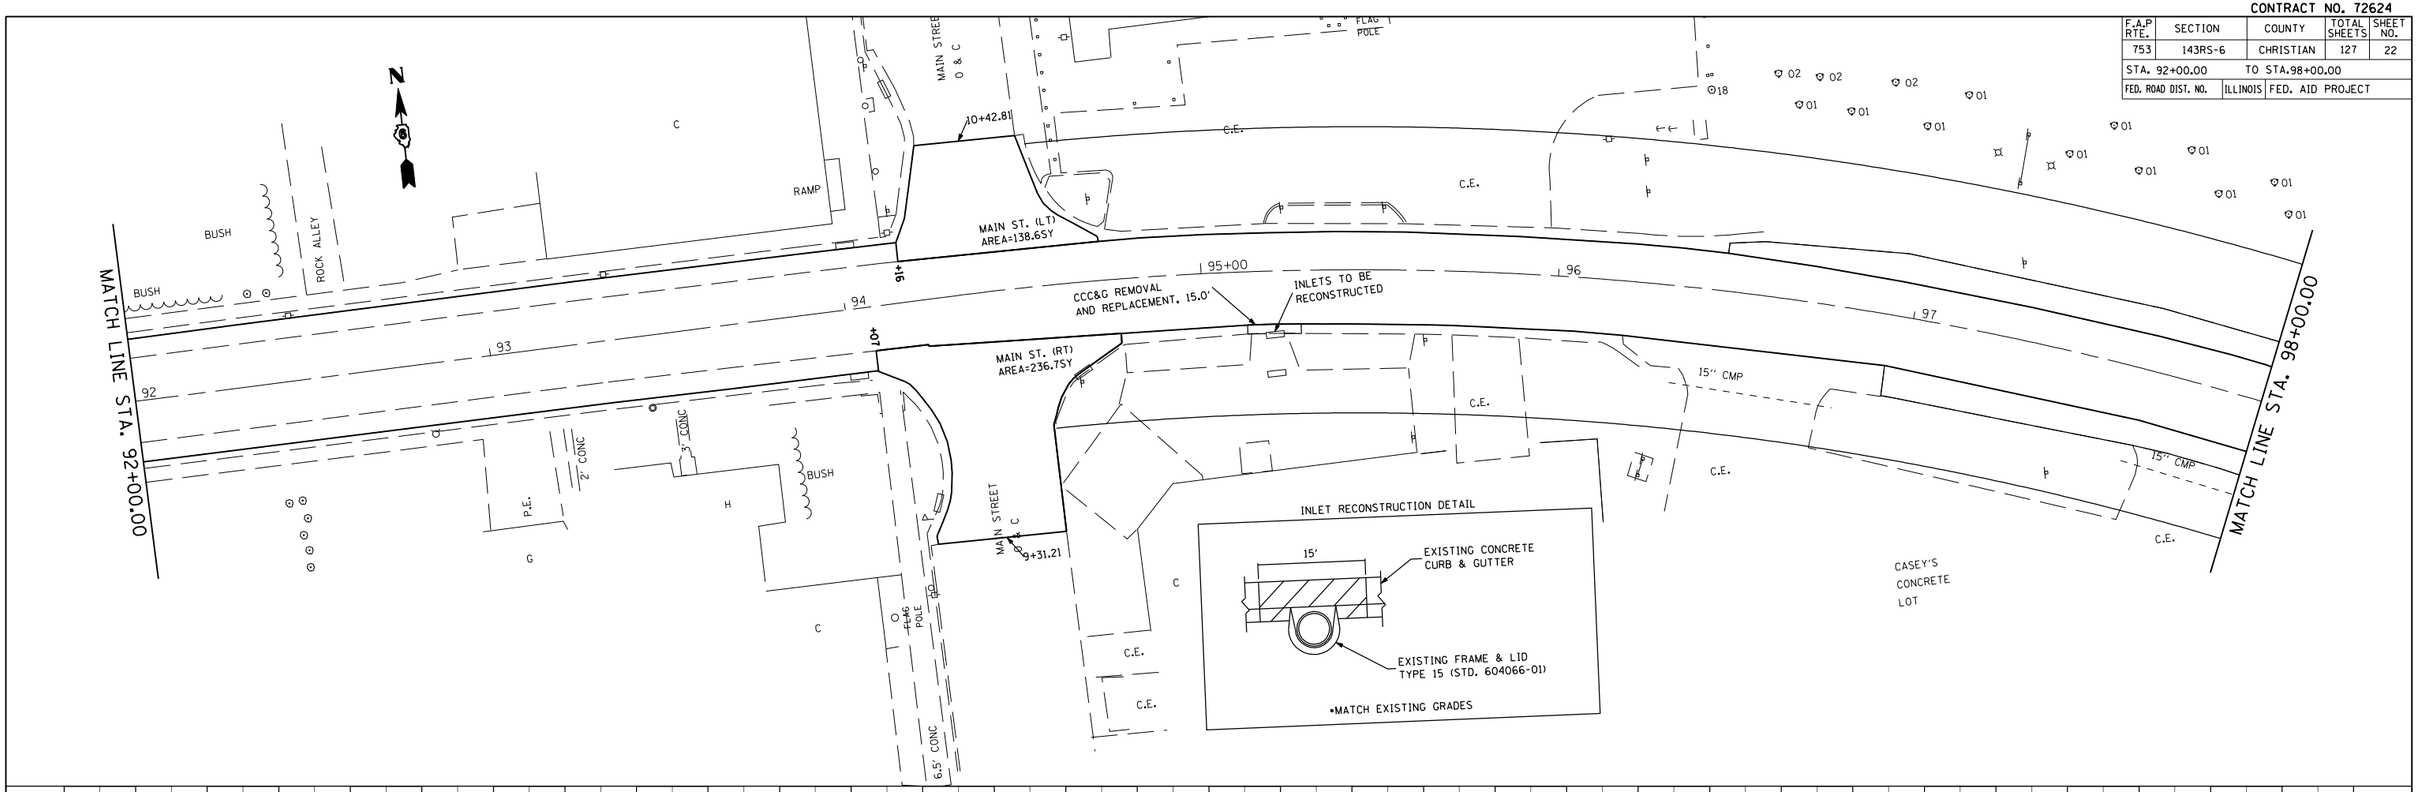

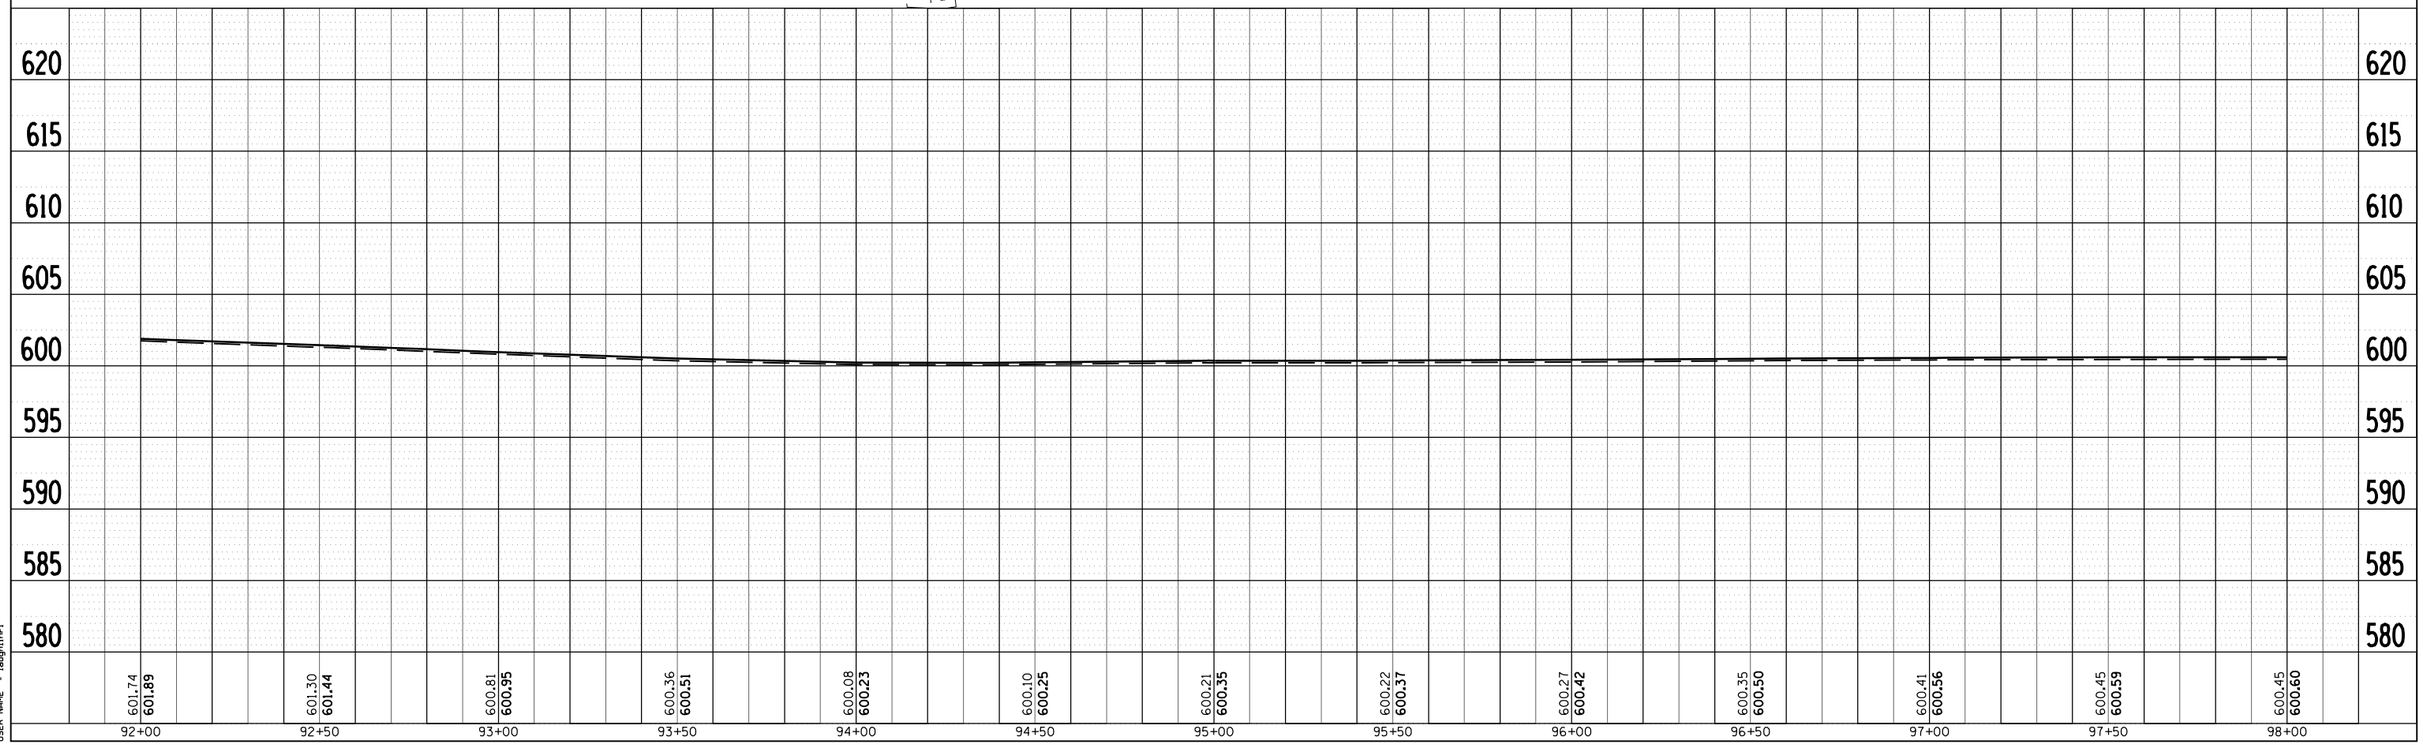

PLAN

SURVEYED	
PLOTTED	
ALIGNMENT CHECKED	
FIELD BK NO. CHECKED	
CADD FILE NAME	

NOTE BOOK NO.	BY	DATE

PROFILE

SURVEYED	
PLOTTED	
GRADES CHECKED	
BOOK NO.&PG.	
SHEET NOTATNS CH'KD	

NOTE BOOK NO.	BY	DATE

PLOT DATE = Dec-12-2007 10:35:34AM
FILE NAME = e:\projects\ed53581\sh\sp&p.e001.dgn
PLOT SCALE = 20.0000 ' / IN.
USER NAME = laughlmr1