CONTRACT NO. 72624

F.A.P RTE.	SECTION	COUNTY	TOTAL SHEETS	SHEET NO.
753	143RS-6	CHRISTIAN	127	32
STA. 152+00.00		TO STA.158+00.00		
FED. ROAD DIST. NO.	ILLINOIS	FED. AID PROJECT		

PLAN

SURVEYED
PLOTTED
ALIGNMENT CHECKED
RT. OF WAY CHECKED
CADD FILE NAME

NOTE BOOK
NO.

BY | DATE

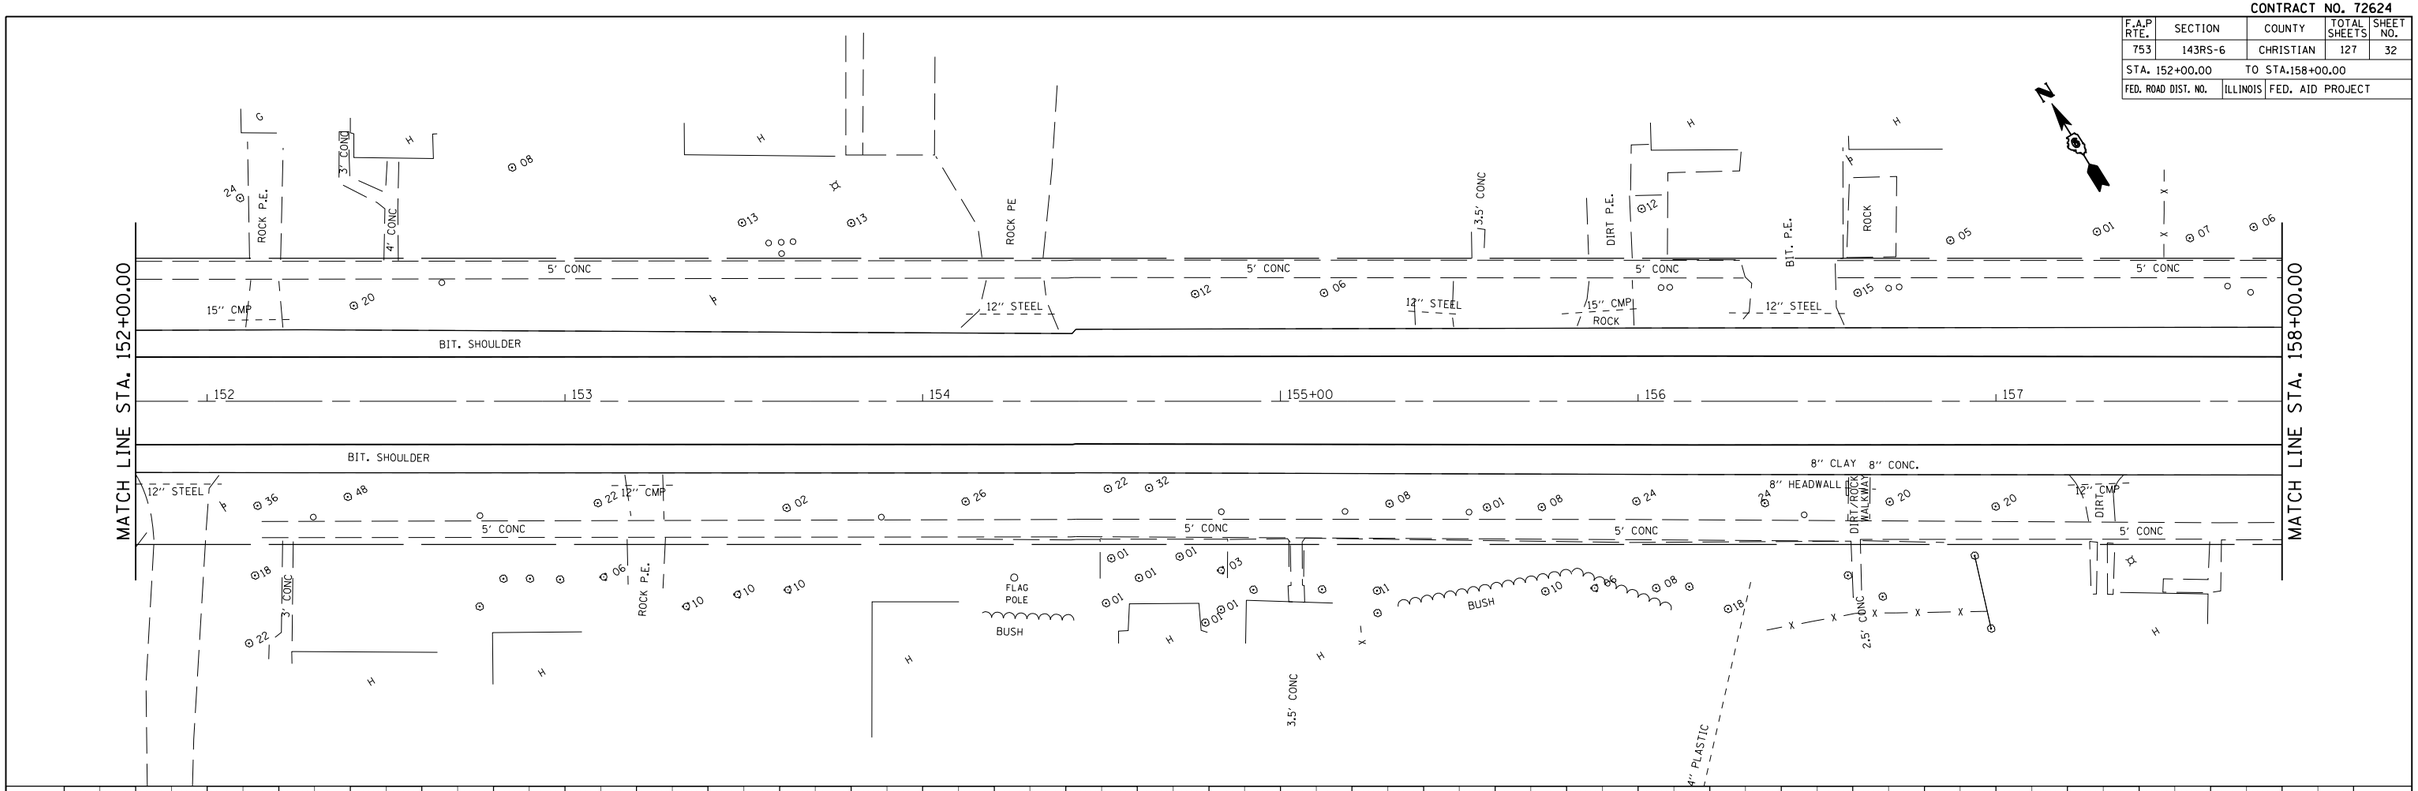

PROFILE

SURVEYED
PLOTTED
GRADES CHECKED
B.M. NOTED
CULVERT NOTATNS CHKD

NOTE BOOK
NO.

BY | DATE

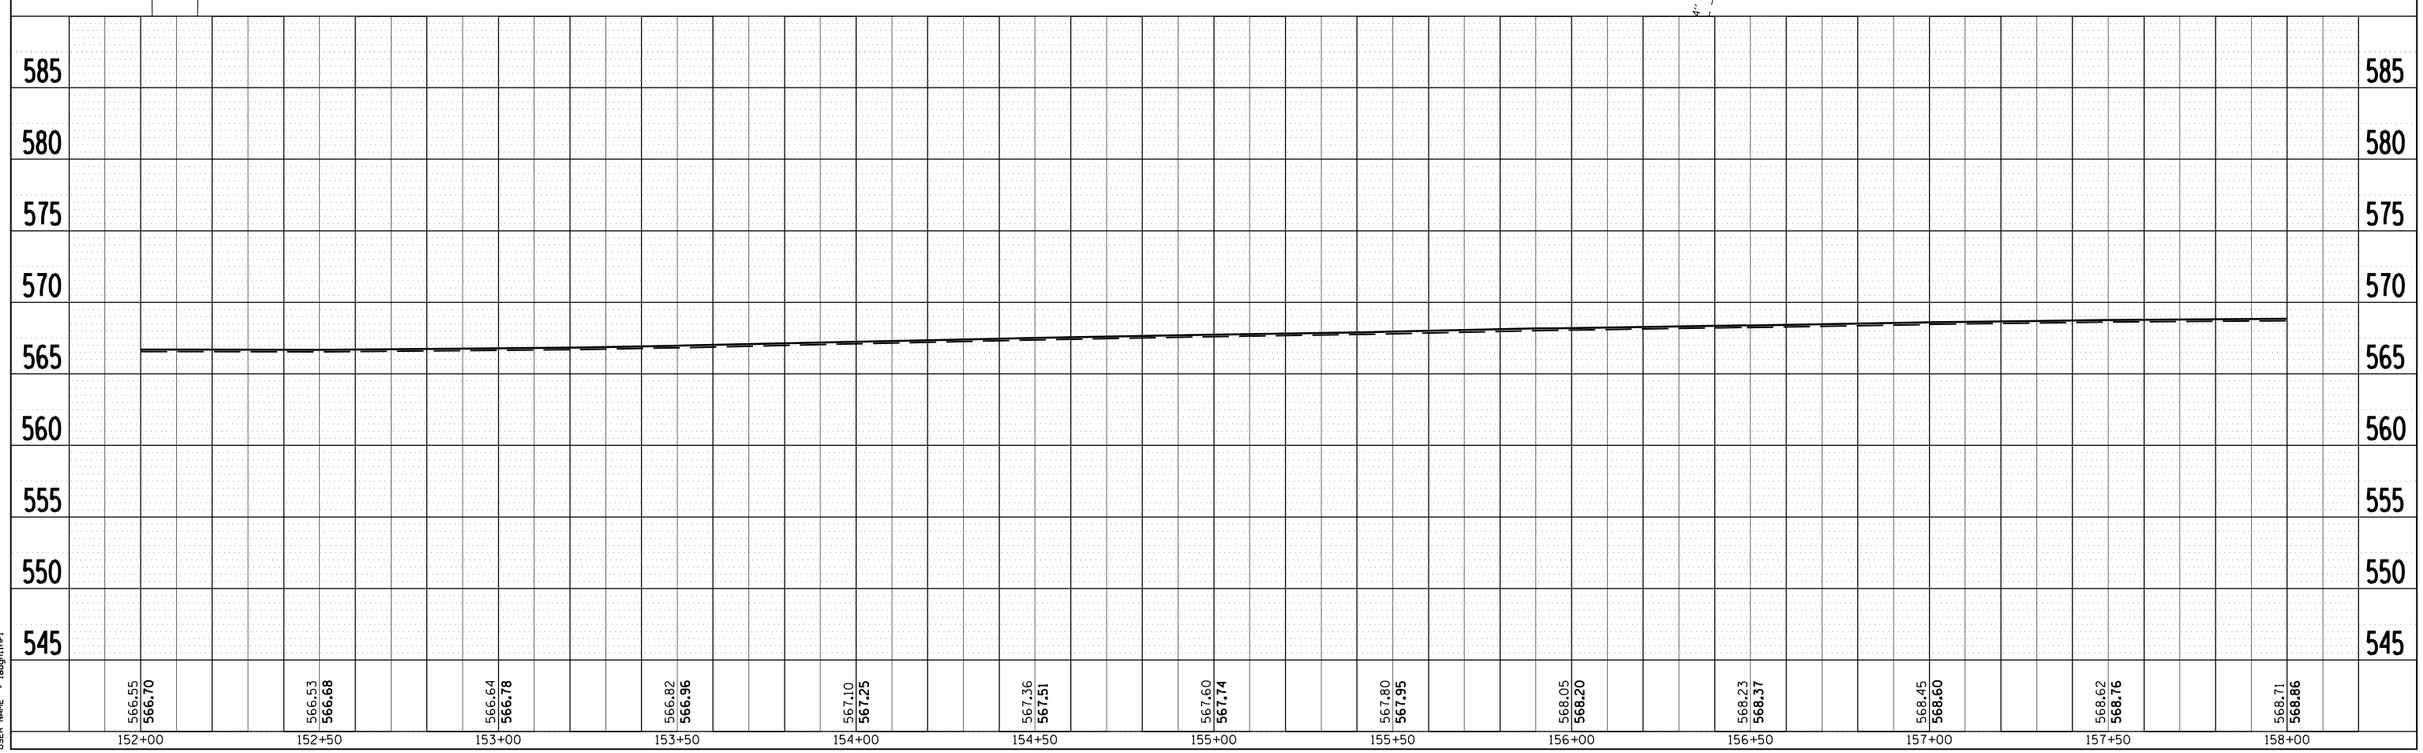

PLOT DATE = Dec-12-2007 10:35:39AM
FILE NAME = c:\pr_ojects\ed5358\shcpkp_e001.dgn
PLOT SCALE = 20.0000 ' / IN.
USER NAME = leaghlmr