CONTRACT NO. 72624

F.A.P. RTE.	SECTION	COUNTY	TOTAL SHEETS	SHEET NO.
753	143RS-6	CHRISTIAN	127	90
STA. 149+00.00	TO STA. 149+25.00			
FED. ROAD DIST. NO.	ILLINOIS	FED. AID PROJECT		

SHEET 20 OF 26

FINAL SURVEY — NOTE BOOK — NO. — SURVEYED — PLOTTED — TRANS. ALE — AREAS — AREAS CHECKED — BY — DATE

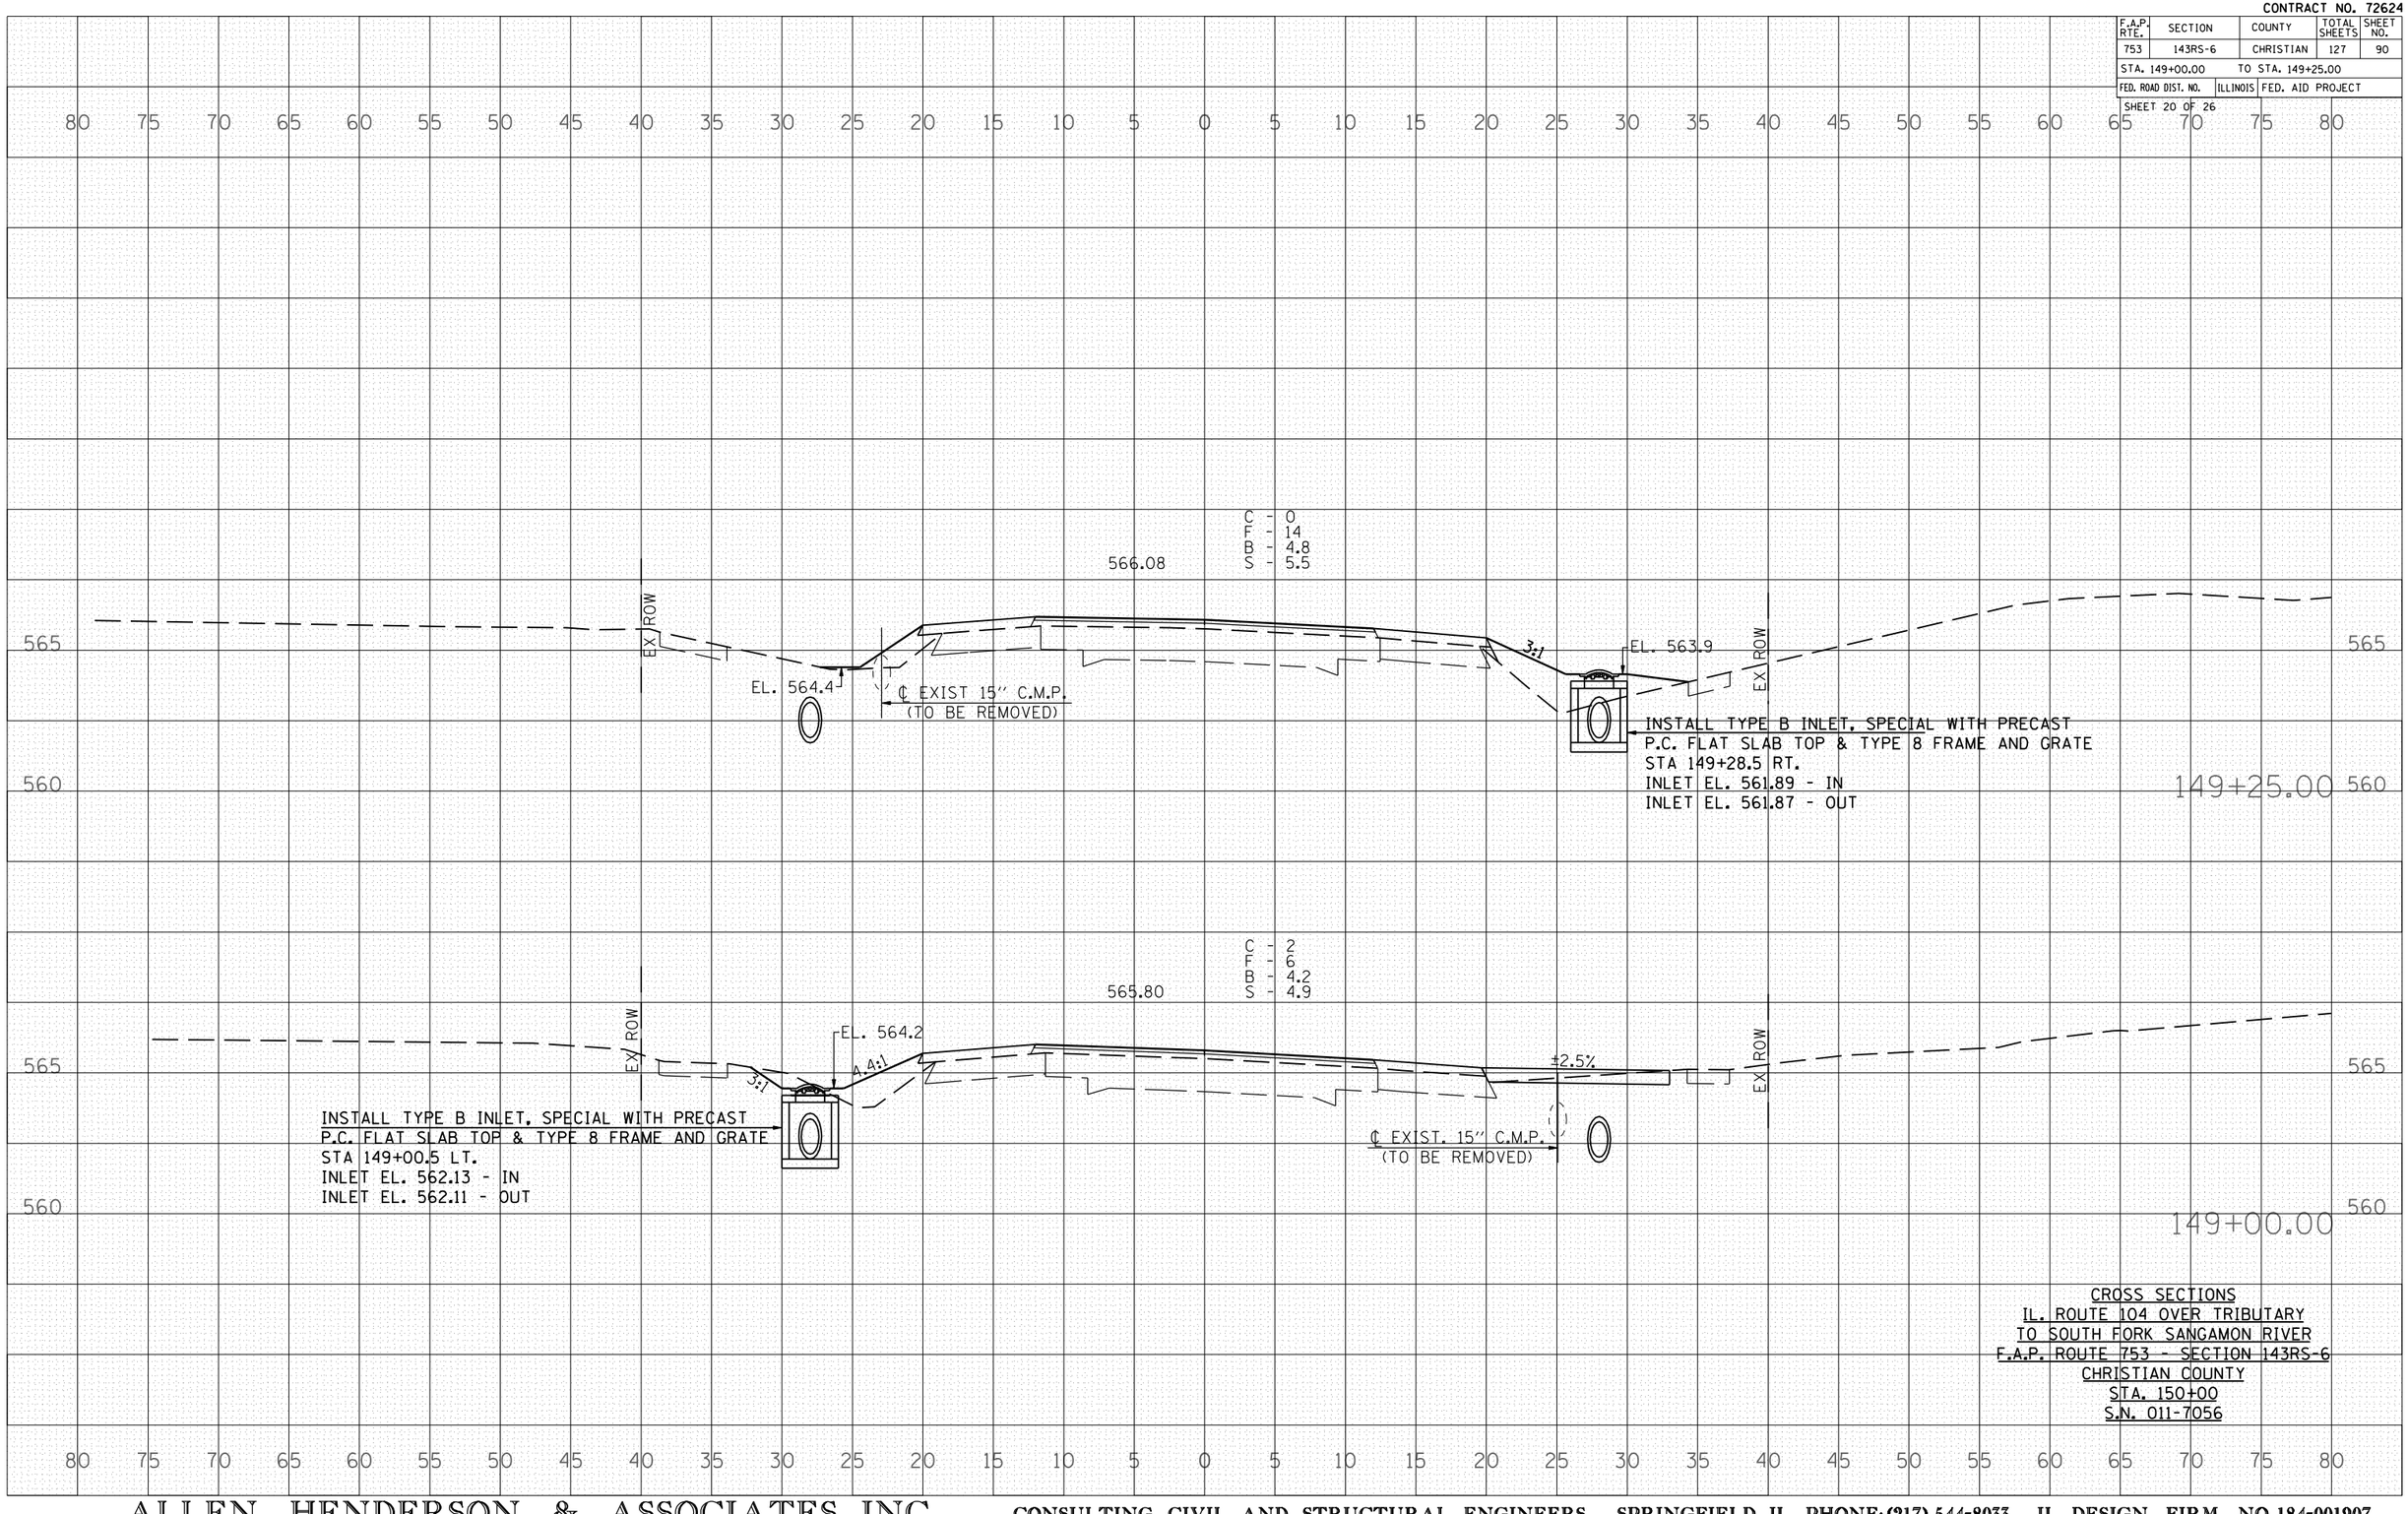

ORIGINAL SURVEY — NO. — SURVEYED — PLOTTED — TRANS. ALE — AREAS — AREAS CHECKED — BY — DATE

PLOT DATE = Dec-12-2007 10:36:47AM
FILE NAME = c:\projects\ed03501\sh_final\sht_ed03501_xsec.dgn
PLOT SCALE = 10.5882 ' / IN.
USER NAME = laughlinr1

CROSS SECTIONS
IL. ROUTE 104 OVER TRIBUTARY
TO SOUTH FORK SANGAMON RIVER
F.A.P. ROUTE 753 - SECTION 143RS-6
CHRISTIAN COUNTY
STA. 150+00
S.N. 011-7056