CONTRACT NO. 72624

F.A.P. RTE.	SECTION	COUNTY	TOTAL SHEETS	SHEET NO.
753	143RS-6	CHRISTIAN	127	91
STA. 149+28.10	TO STA. 149+50.00			
FED. ROAD DIST. NO.	ILLINOIS	FED. AID PROJECT		

SHEET 21 OF 26

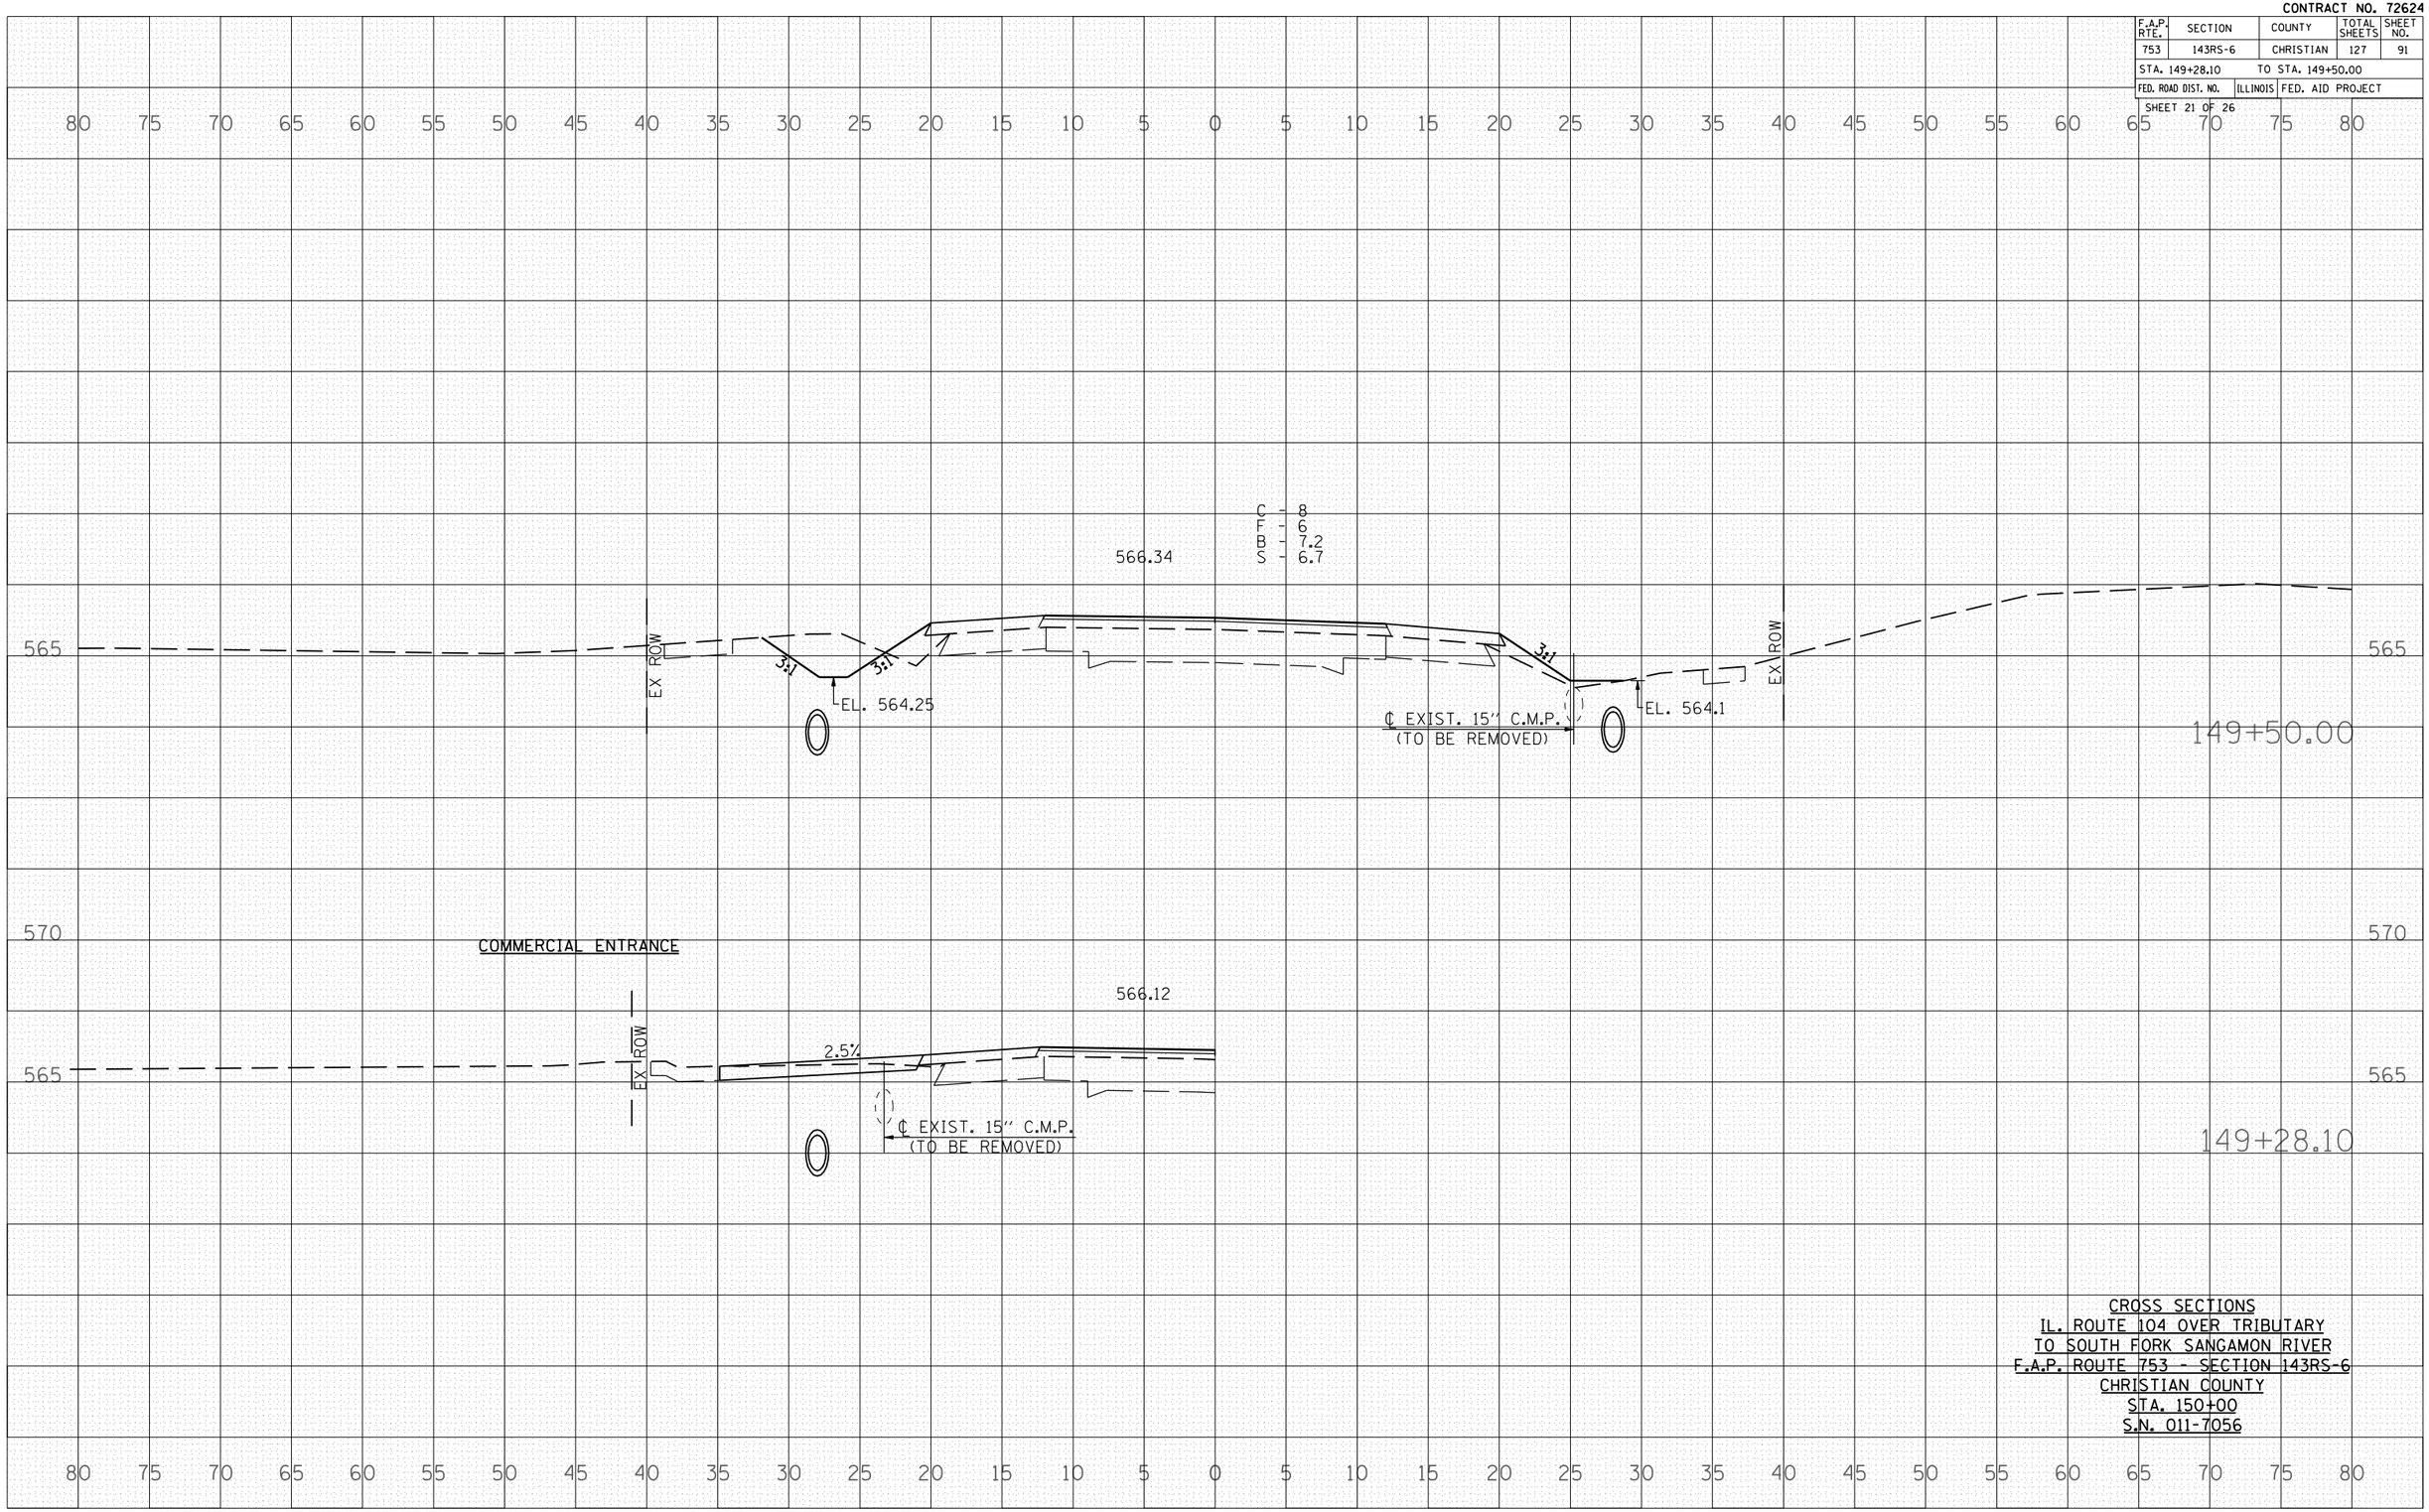

CROSS SECTIONS
IL. ROUTE 104 OVER TRIBUTARY
TO SOUTH FORK SANGAMON RIVER
F.A.P. ROUTE 753 - SECTION 143RS-6
CHRISTIAN COUNTY
STA. 150+00
S.N. 011-7056

FINAL SURVEY | NOTE BOOK NO. | SURVEYED | PLOTTED | TEMPLATE | AREAS | AREAS CHECKED | BY | DATE

ORIGINAL SURVEY | NOTE BOOK NO. | SURVEYED | PLOTTED | TEMPLATE | AREAS | AREAS CHECKED | BY | DATE

PLOT DATE = Dec-12-2007 10:36:47AM
FILE NAME = c:\projects\ed53501\ah_final\sht\ah_cross.dgn
PLOT SCALE = 10.5882 ' / IN.
USER NAME = loughlinrl

ALLEN HENDERSON & ASSOCIATES, INC. CONSULTING CIVIL AND STRUCTURAL ENGINEERS SPRINGFIELD, IL. PHONE: (217) 544-8033 IL DESIGN FIRM NO. 184-001907