CONTRACT NO. 72624

F.A.P RTE.	SECTION	COUNTY	TOTAL SHEETS	SHEET NO.
753	143RS-6	CHRISTIAN	127	108
STA. 205+50.00		TO STA. 206+00.00		
FED. ROAD DIST. NO.	ILLINOIS	FED. AID PROJECT		

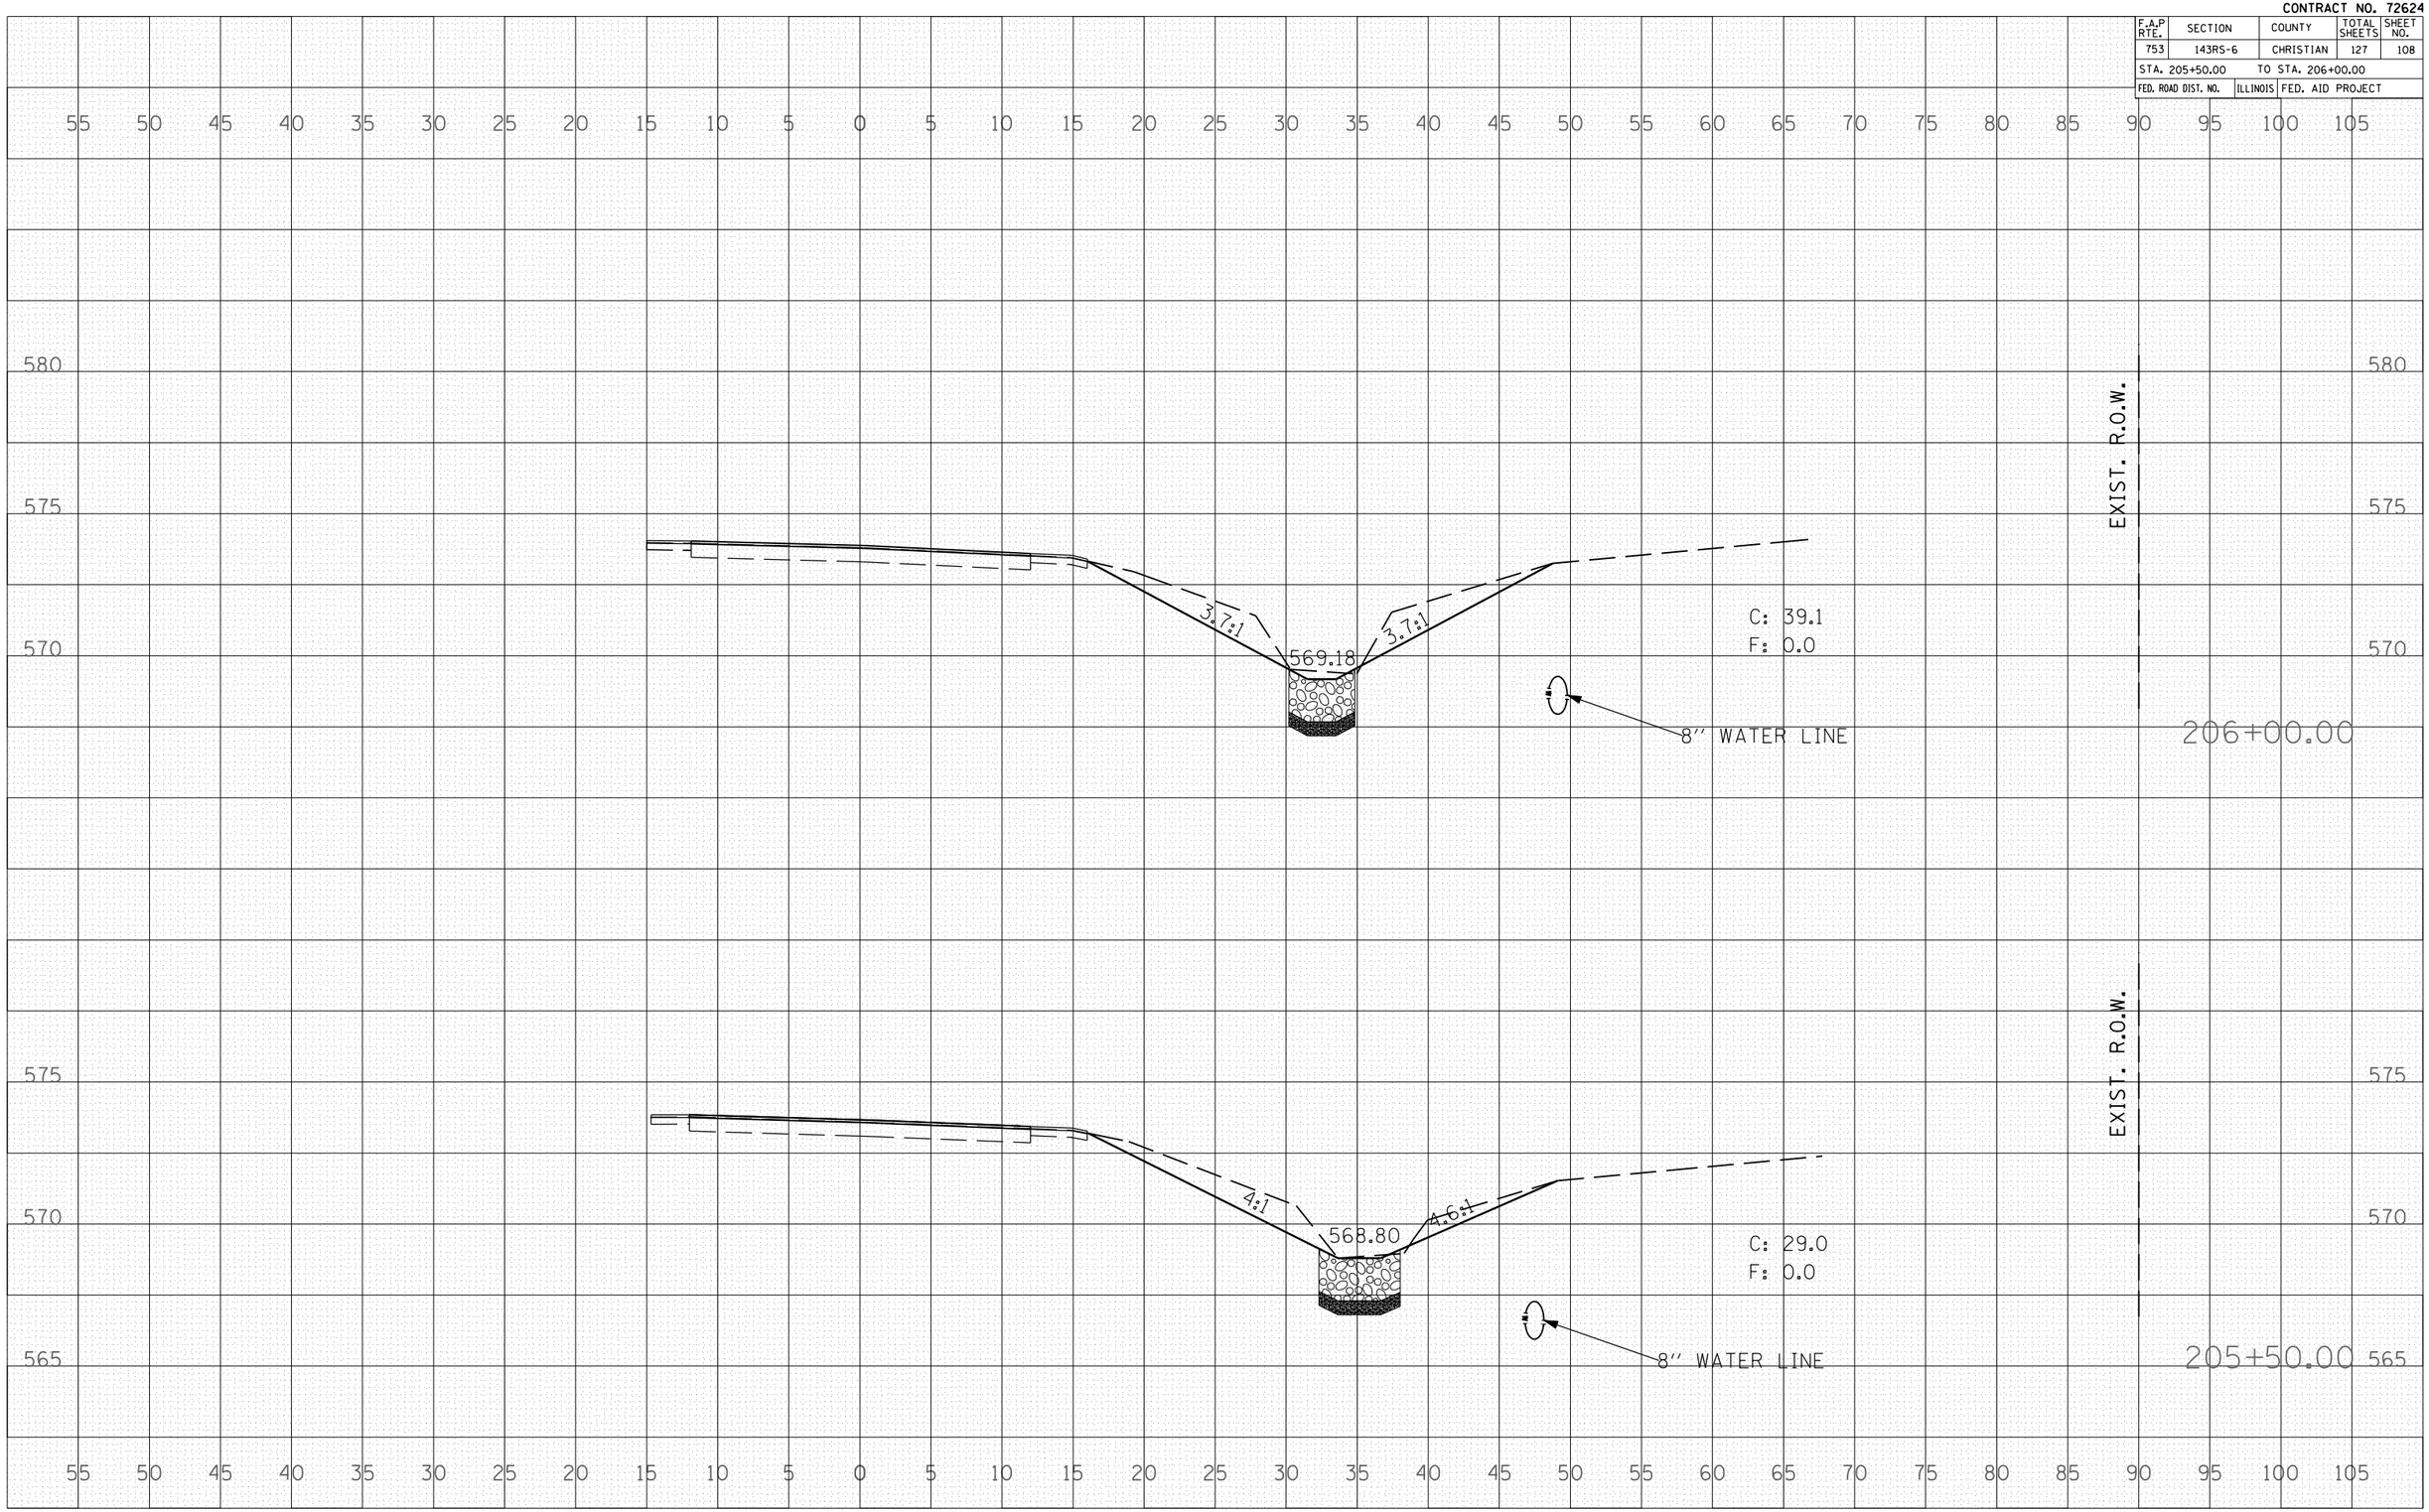

FINAL SURVEY	BY	DATE
SURVEYED		
PLOTTED		
TURNED IN		
NOTE BOOK		
AREAS		
NO. AREAS CHECKED		

ORIGINAL SURVEY	BY	DATE
SURVEYED		
PLOTTED		
TURNED IN		
NOTE BOOK		
AREAS		
NO. AREAS CHECKED		

PLOT DATE = Dec-12-2007 10:36:56AM
FILE NAME = c:\pro_acts\ed53501\xspusheet.dgn
PLOT SCALE = 10.5882 ' / IN.
USER NAME = laughlnr1