CONTRACT NO. 74040

F.A.P. RTE.	SECTION	COUNTY	TOTAL SHEETS	SHEET NO.
328	(BBR-2)B-1	WAYNE	140	50

STA. 885+50.00 TO STA. 886+00.00

FED. ROAD DIST. NO. | ILLINOIS | FED. AID PROJECT

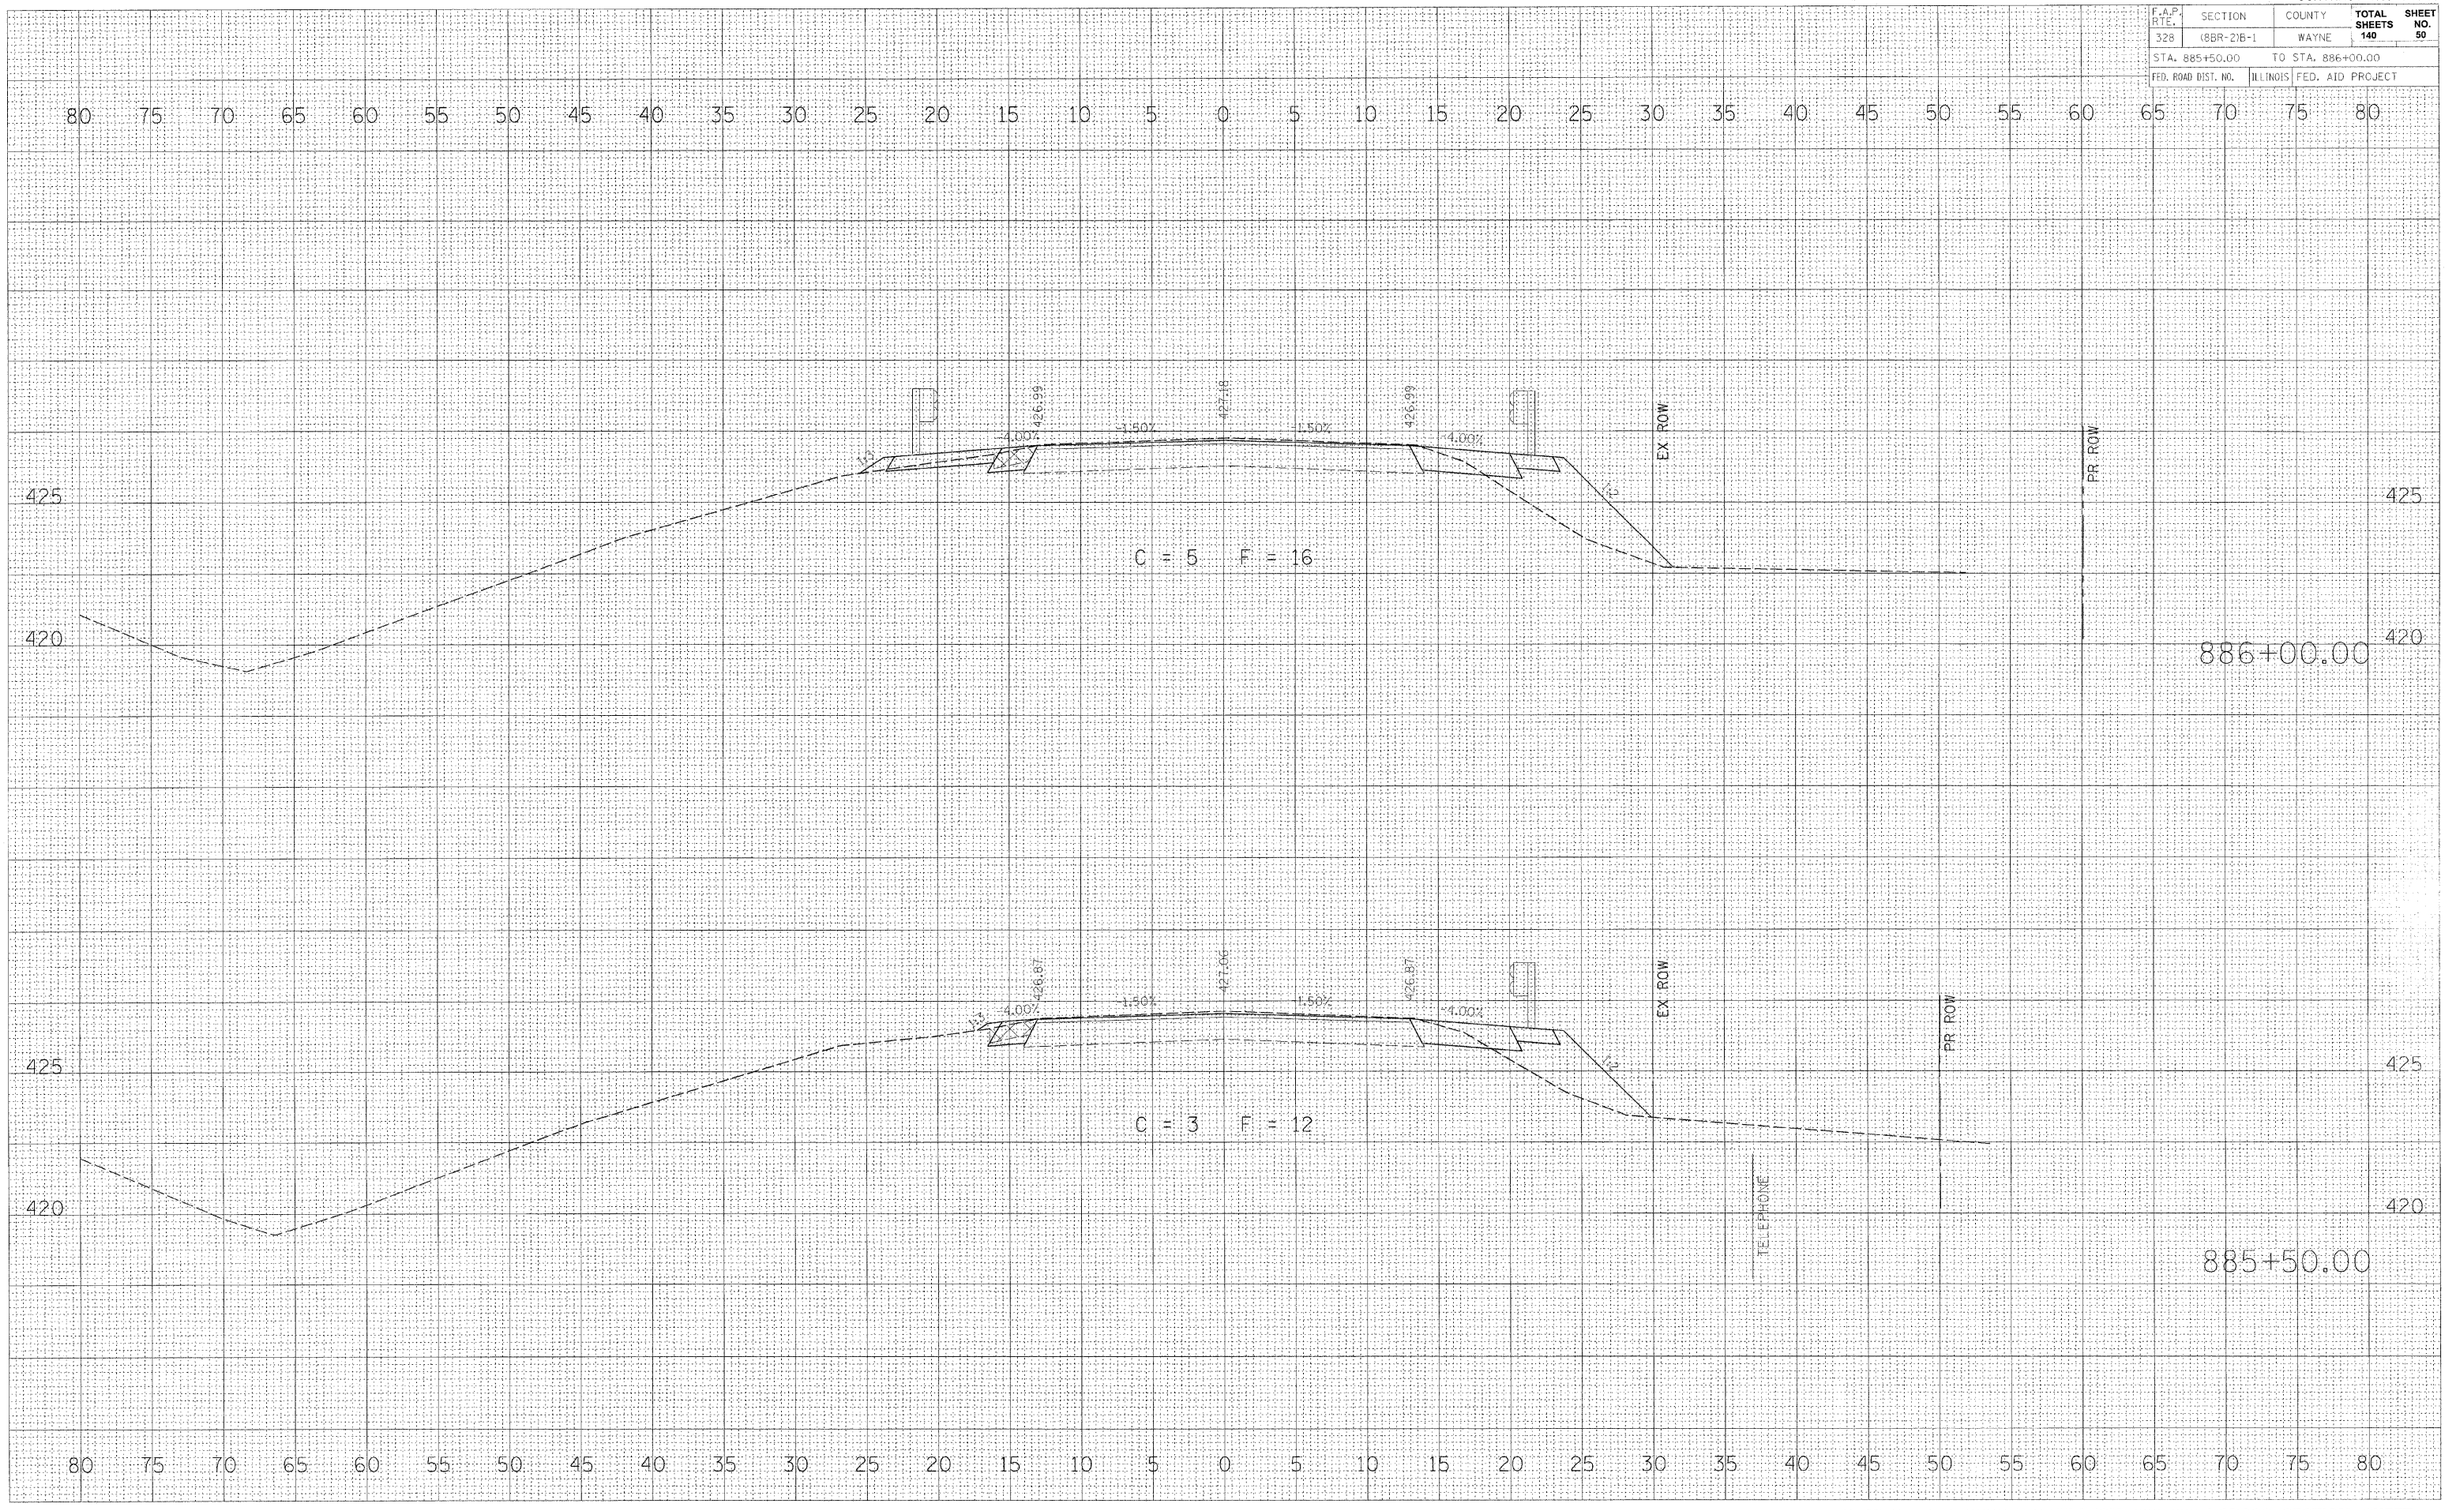

FINAL SURVEY		BY	DATE
NOTE BOOK NO.	SURVEYED		
	PLOTTED		
	TEMPLATE		
	AREAS		
	AREAS CHECKED		

ORIGINAL SURVEY		BY	DATE
	SURVEYED		
	PLOTTED		
	TEMPLATE		
	AREAS		
	AREAS CHECKED		

PLOT DATE = 9/17/2007
FILE NAME = s:\06065\cadd\-replacement\constr\4328_6bbr0067_xsecum.dgn
PLOT SCALE = 5.0000 ' / IN.
PLOT UNITS = FEET
USER NAME = sdonahue

US 45 OVER RACCOON CREEK (SN 096-0067) CROSS SECTION SHEET