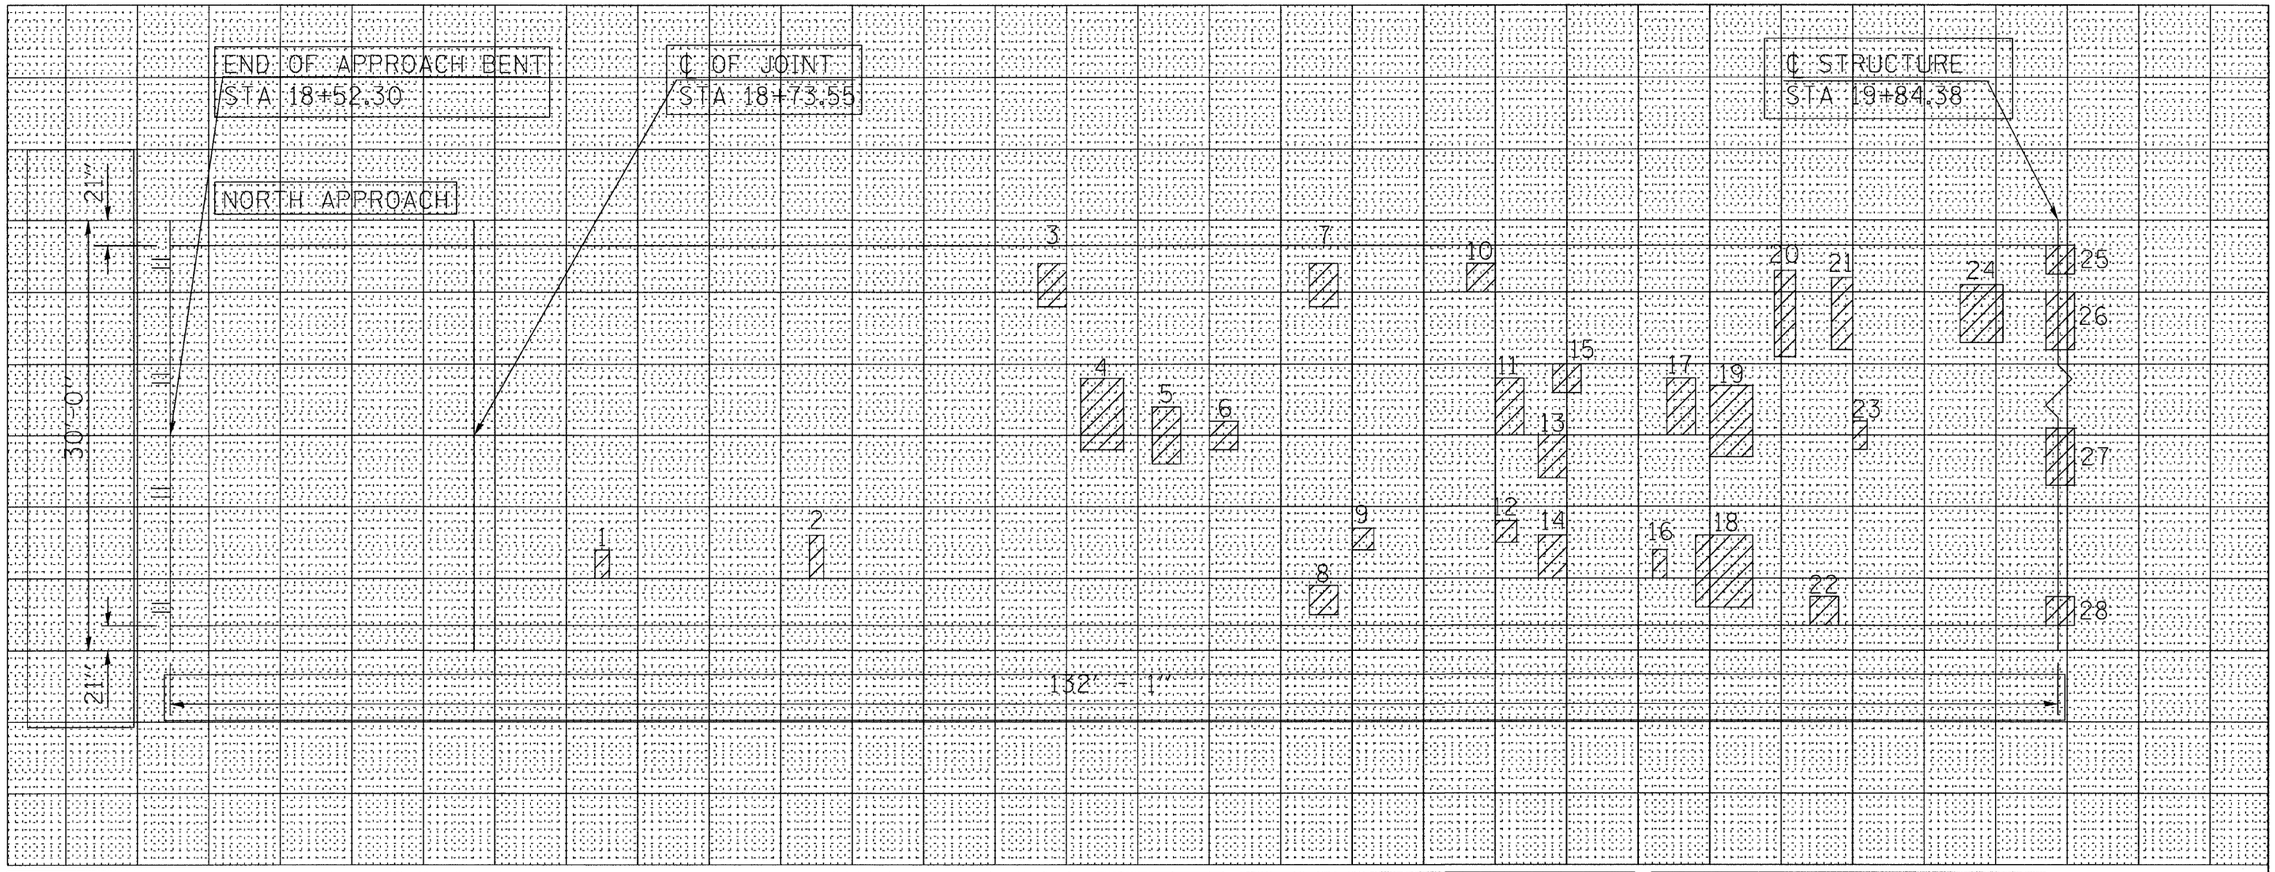

PATCH NO.	SIZE	DECK SLAB REPAIR (PART DEPTH) SQ FT	DECK SLAB REPAIR (FD TY 1) SQ FT	DECK SLAB REPAIR (FD TY 2) SQ FT	
1	1 x 2		2.0		
2	1 x 3		3.0		
3	2 x 3			6.0	
4	3 x 5			15.0	
5	2 x 4			8.0	
6	2 x 2		4.0		
7	2 x 3			6.0	
8	2 x 2		4.0		
9	1.5 x 1.5		2.3		
10	2 x 2		4.0		
11	2 x 4			8.0	
12	1.5 x 1.5		2.3		
13	2 x 3			6.0	
14	2 x 3			6.0	
15	2 x 2		4.0		
16	1 x 2		2.0		
17	2 x 4			8.0	
18	5 x 4			20.0	

PATCH NO.	SIZE	DECK SLAB REPAIR (PART DEPTH) SQ FT	DECK SLAB REPAIR (FD TY 1) SQ FT	DECK SLAB REPAIR (FD TY 2) SQ FT	
19	3 x 5			15.0	
20	1.5 x 6			9.0	
21	1.5 x 5			7.5	
22	2 x 2		4.0		
23	1 x 2		2.0		
24	3 x 4			12.0	
25	2 x 2		4.0		
26	2 x 4			8.0	
27	2 x 4			8.0	
28	2 x 2		4.0		

PATCH NO.	SIZE	DECK SLAB REPAIR (PART DEPTH) SQ FT	DECK SLAB REPAIR (FD TY 1) SQ FT	DECK SLAB REPAIR (FD TY 2) SQ FT	

PATCH NO.	SIZE	DECK SLAB REPAIR (PART DEPTH) SQ FT	DECK SLAB REPAIR (FD TY 1) SQ FT	DECK SLAB REPAIR (FD TY 2) SQ FT	

PATCH NO.	SIZE	DECK SLAB REPAIR (PART DEPTH) SQ FT	DECK SLAB REPAIR (FD TY 1) SQ FT	DECK SLAB REPAIR (FD TY 2) SQ FT	

THE LOCATIONS AND SIZES SHOWN GRAPHICALLY ABOVE ARE APPROXIMATE. SEE THIS TABLE FOR ACTUAL SIZES.

PATCHING LEGEND

- PARTIAL DEPTH
- FULL DEPTH
- FLOOR DRAIN TO BE REPLACED
- FLOOR DRAIN TO BE PLUGGED

DATE OF SURVEY: 11/20/07
SURVEY BY: ALEC D. RING
METHOD OF SURVEY:

BRIDGE DECK PATCHING
MACON COUNTY

SN 058-0076

076

FILE NAME = $FILEL$	USER NAME = $USER$	DESIGNED - ___	REVISED - ___
		DRAWN - ___	REVISED - ___
	PLOT SCALE = $SCALE$	CHECKED - ___	REVISED - ___
	PLOT DATE = $DATE$	DATE - _____	REVISED - ___

STATE OF ILLINOIS
DEPARTMENT OF TRANSPORTATION

DECK SLAB REPAIR SN 058-0076

SCALE: _____ | SHEET NO. __ OF ___ SHEETS | STA. _____ TO STA. _____

F.A. RTE.	SECTION	COUNTY	TOTAL SHEETS	SHEET NO.
72	07 BRIDGE REPAIRS 2008-2	MACON	31	30
		CONTRACT NO. 74270		
FED. ROAD DIST. NO. _	ILLINOIS	FED. AID PROJECT		