CONTRACT NO. 76949

F.A.S. RTE.	SECTION	COUNTY	TOTAL SHEETS	SHEET NO.
1832	5BR-2	WASHINGTON	97	49

STA. 1449+00.00 TO STA. 1450+50.00

FED. ROAD DIST. NO. _ ILLINOIS FED. AID PROJECT

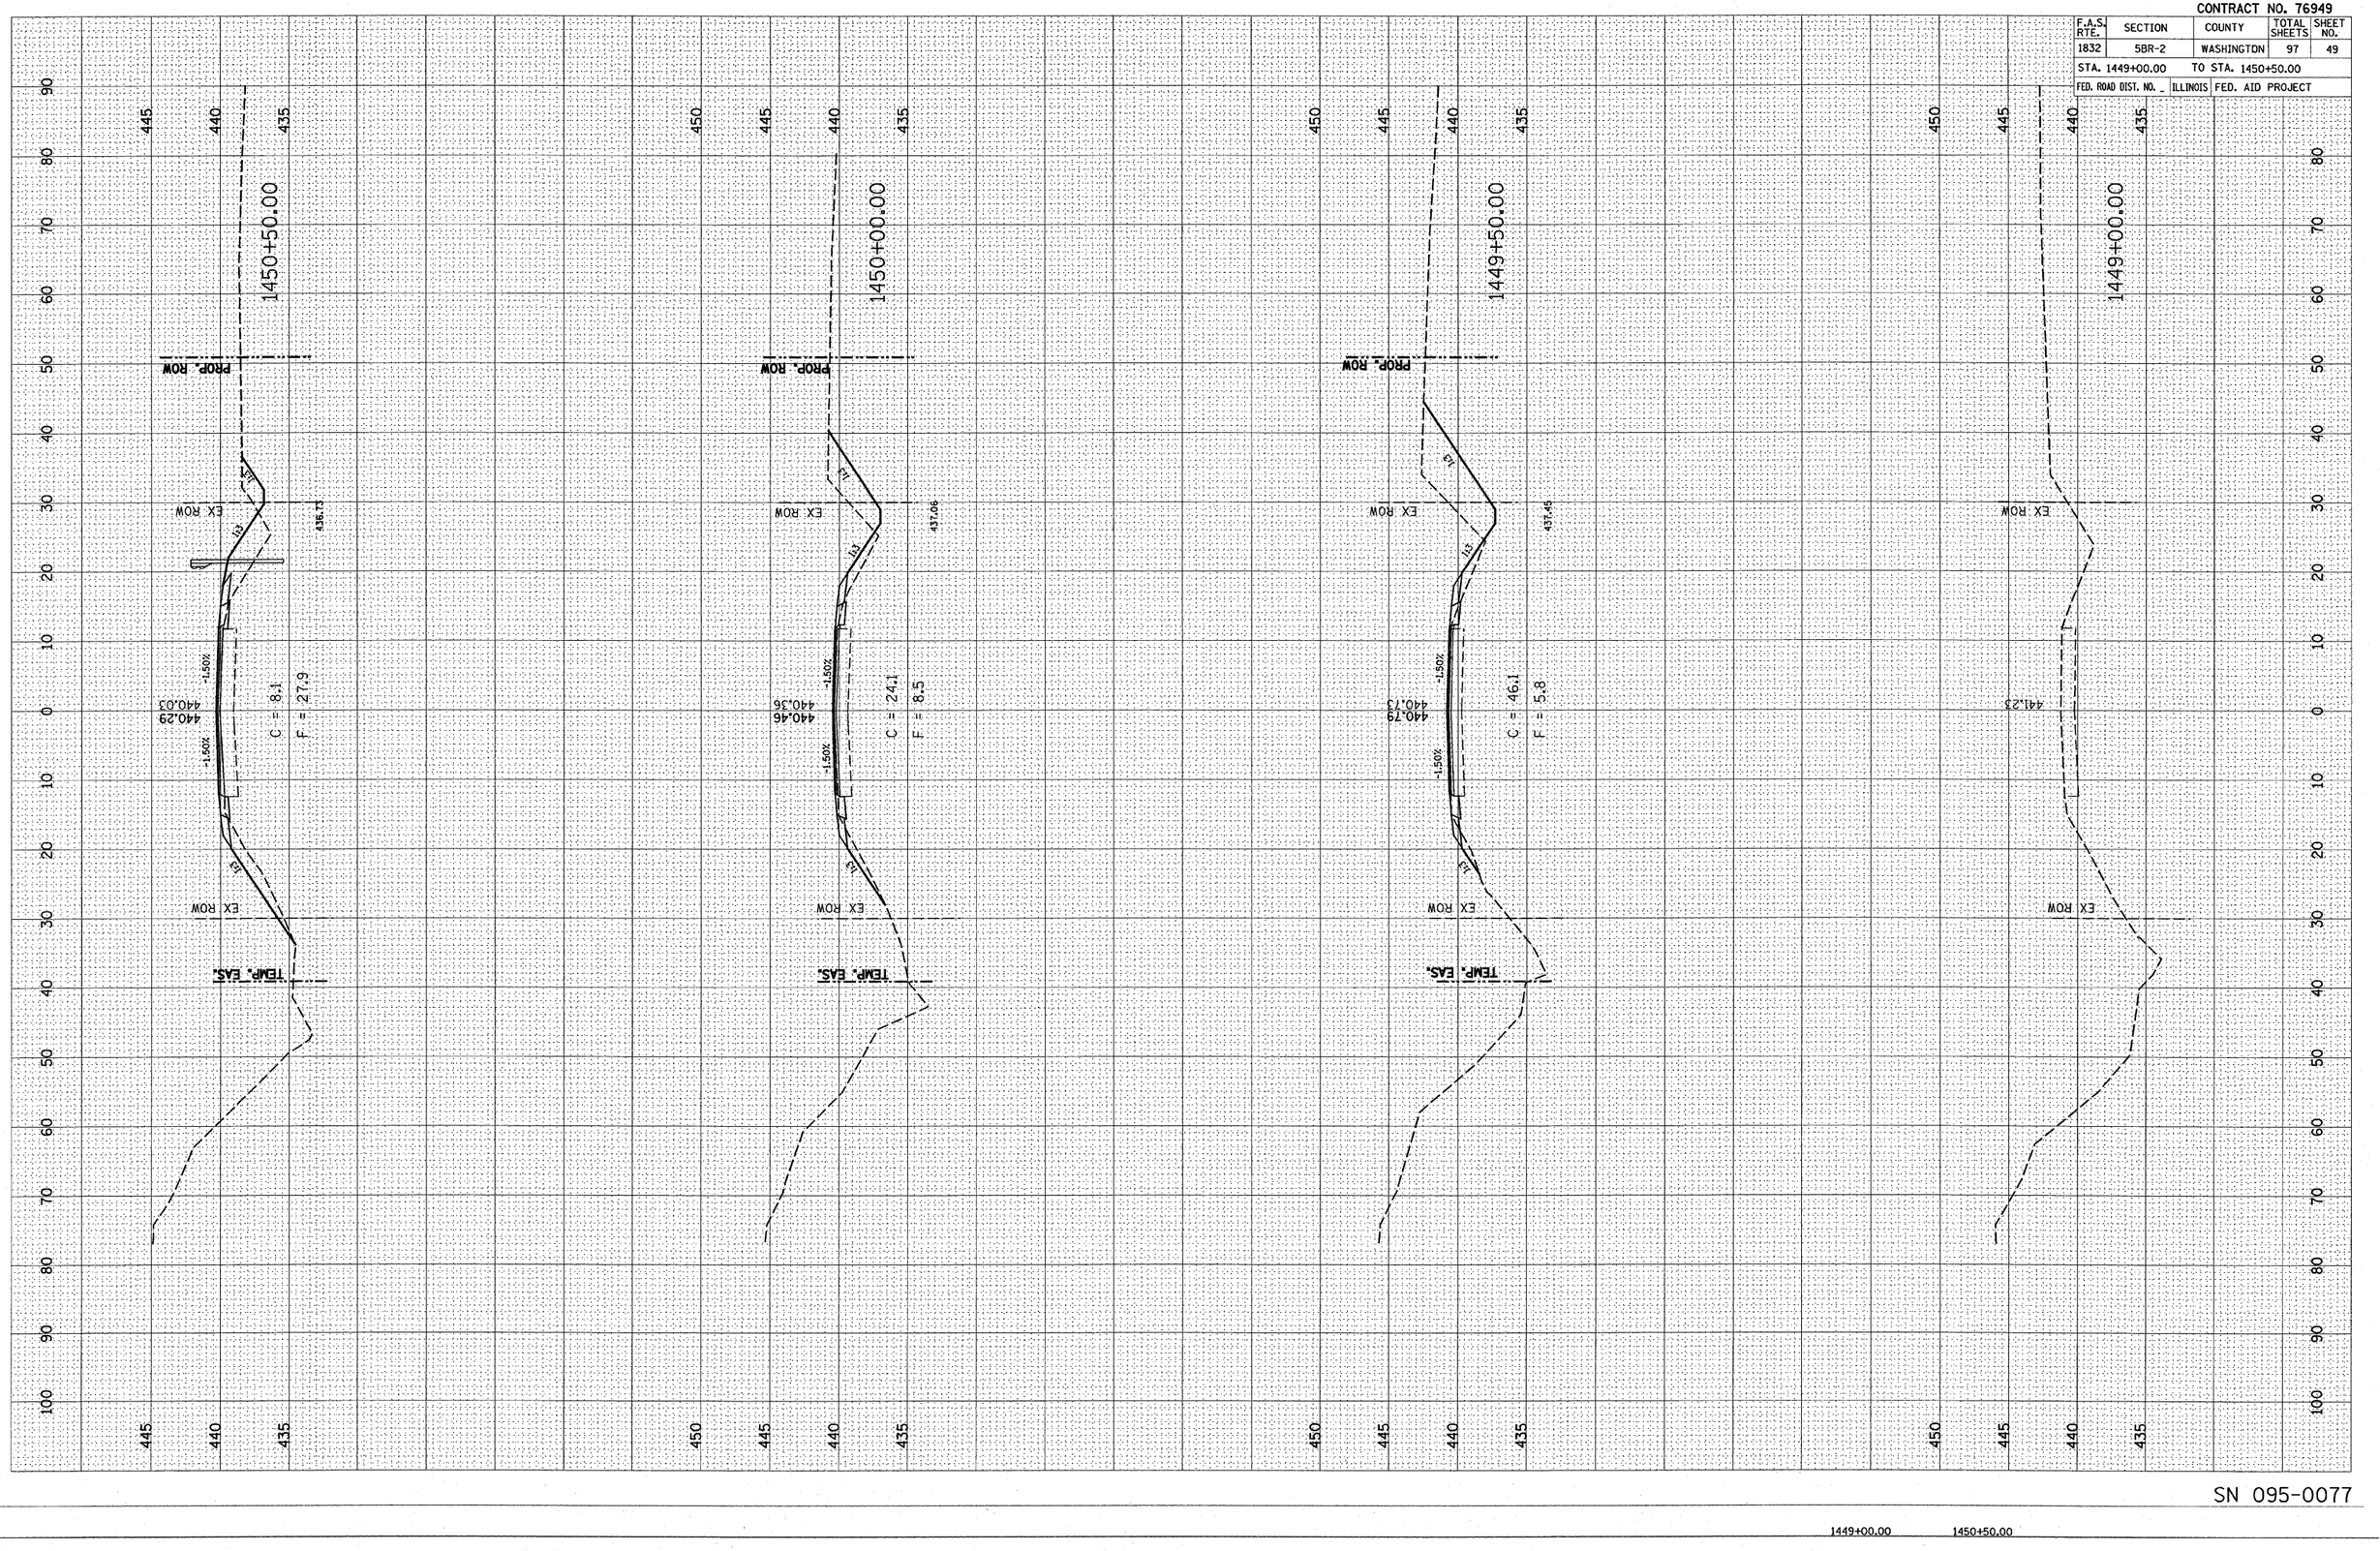

SN 095-0077

1449+00.00 1450+50.00

FINAL SURVEY | NOTE BOOK NO. | SURVEYED | PLOTTED | TEMPLATE | AREAS | AREAS CHECKED | BY | DATE

ORIGINAL SURVEY | NOTE BOOK NO. | SURVEYED | PLOTTED | TEMPLATE | AREAS | AREAS CHECKED | BY | DATE

PLOT DATE = 12/7/2007
FILE NAME = c:\projects\ed09105\plan\xsht09105sdgn
PLOT SCALE = 10.0000 ' / IN.
USER NAME = galinh